DISCLAIMER

THIS MAP WAS PREPARED FOR LOCAL PROPERTY ASSESSMENT PURPOSES ONLY AND THE PARCELS SHOWN HEREON MAY NOT COMPLY WITH STATE AND LOCAL SUBDIVISION ORDINANCES, AND NO LIABILITY IS ASSUMED FOR THE USE OF THE INFORMATION SHOWN HEREON.

S1/2 SEC.27, T.16S., R.23E., M.D.B&M.

Tax Area Codes 029-07
100-001

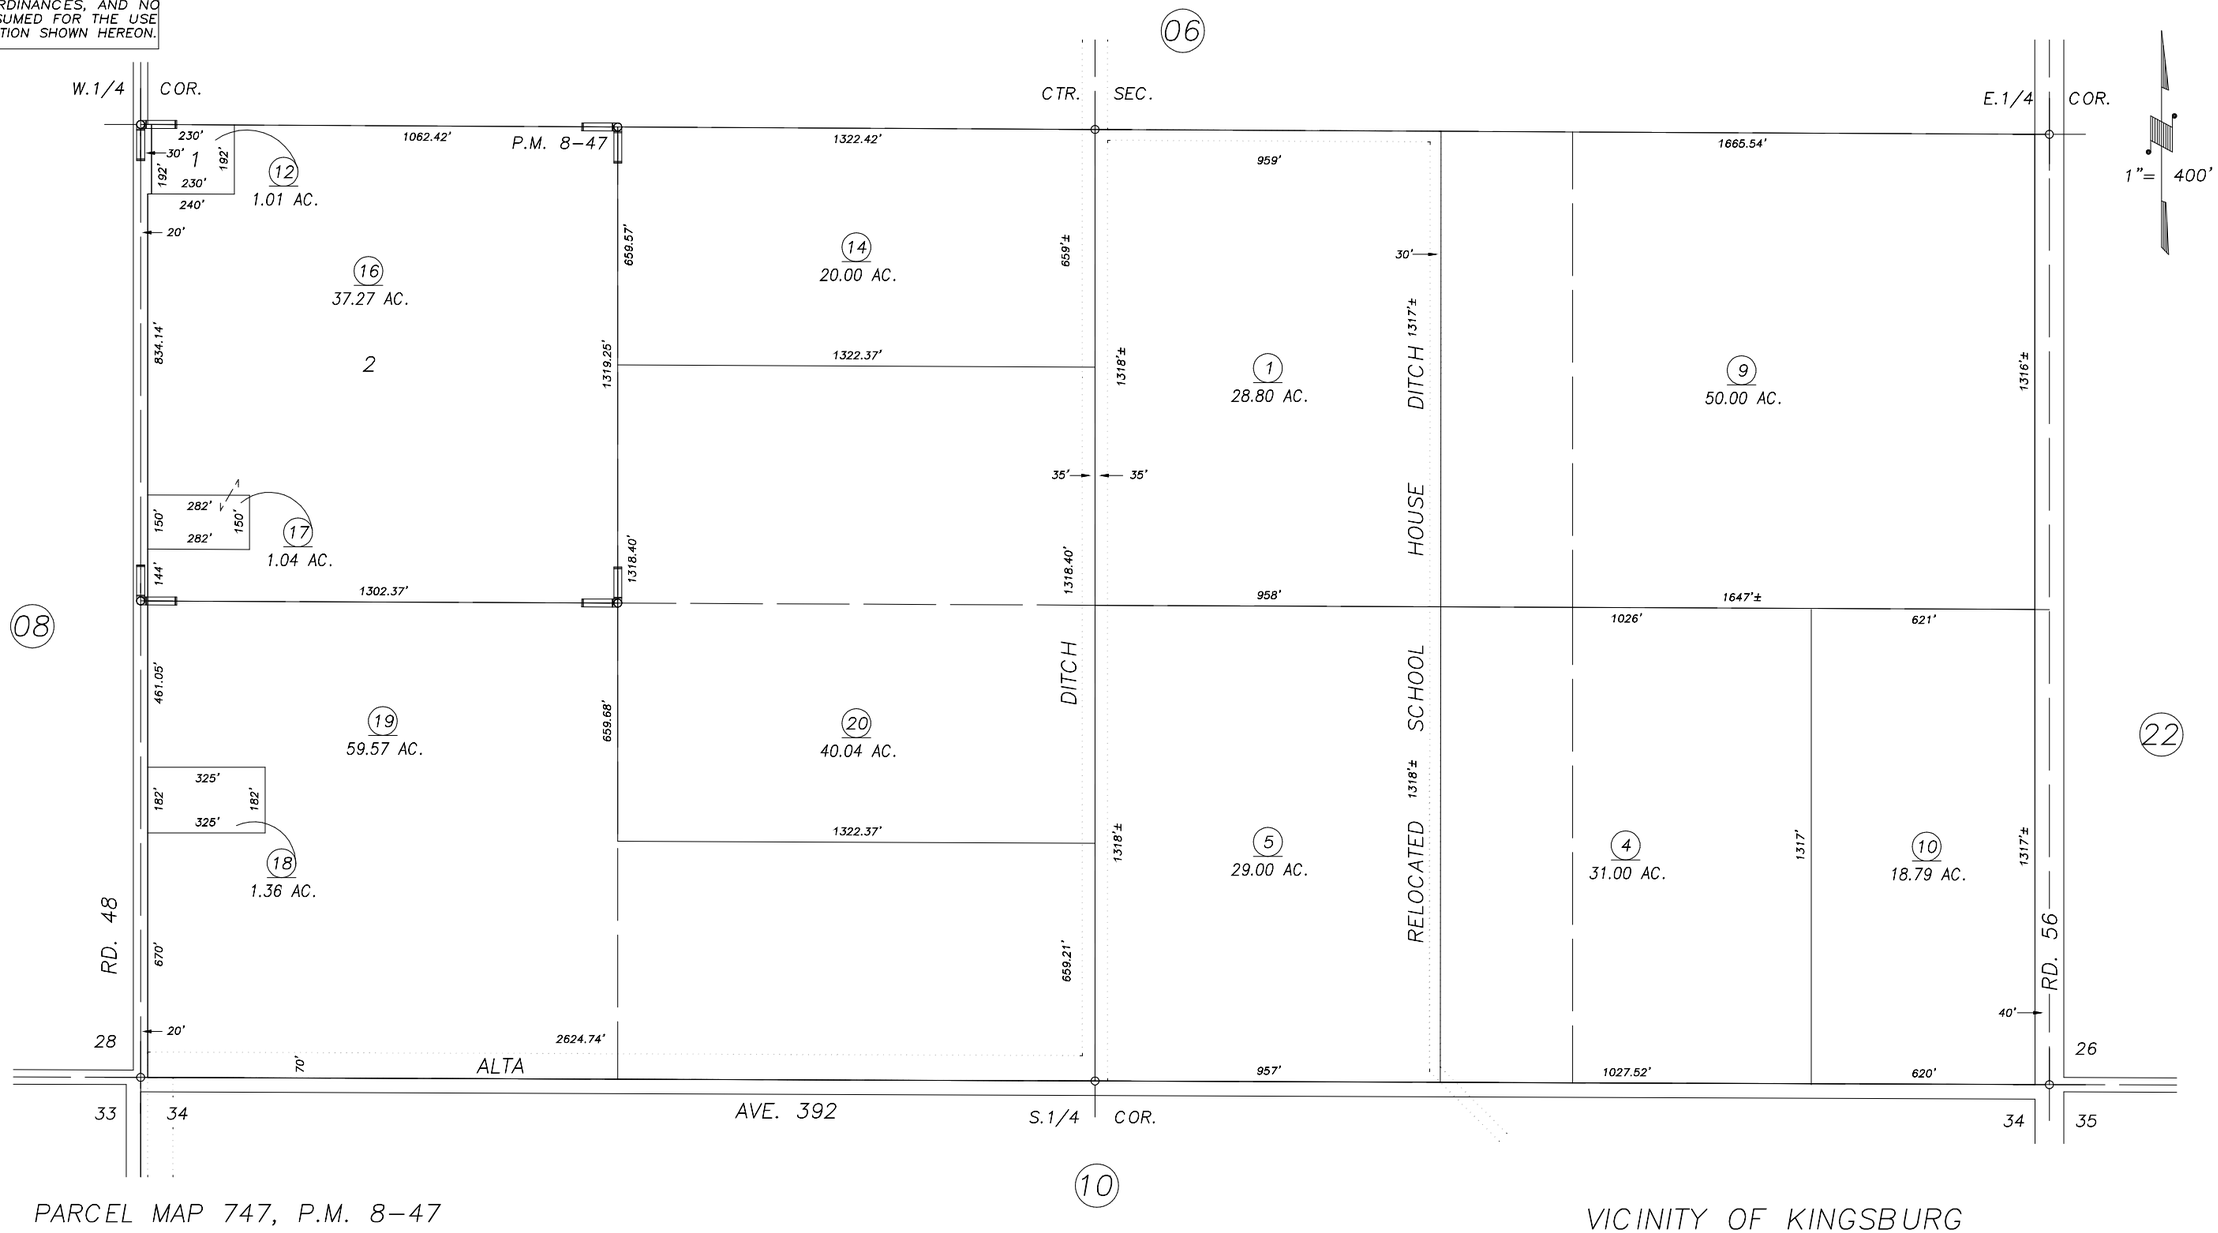

PARCEL MAP 747, P.M. 8-47

VICINITY OF KINGSBURG
ASSESSOR'S MAPS BK.029 , PG.07
COUNTY OF TULARE, STATE OF CALIFORNIA, U.S.A.

NOTE: Assessor's Parcel Numbers Shown in Circles (1)
Assessor's Block Numbers Shown in Elipses (123)

2001-0030784	12/18/2002	RJL
REVISION	DATE	TECH