S1/2 SEC.33, T.16S., R.23E., M.D.B.&M.

Tax Area Codes 029–12
100–001
100–002

DISCLAIMER

THIS MAP WAS PREPARED FOR LOCAL PROPERTY ASSESSMENT PURPOSES ONLY AND THE PARCELS SHOWN HEREON MAY NOT COMPLY WITH STATE AND LOCAL SUBDIVISION ORDINANCES, AND NO LIABILITY IS ASSUMED FOR THE USE OF THE INFORMATION SHOWN HEREON.

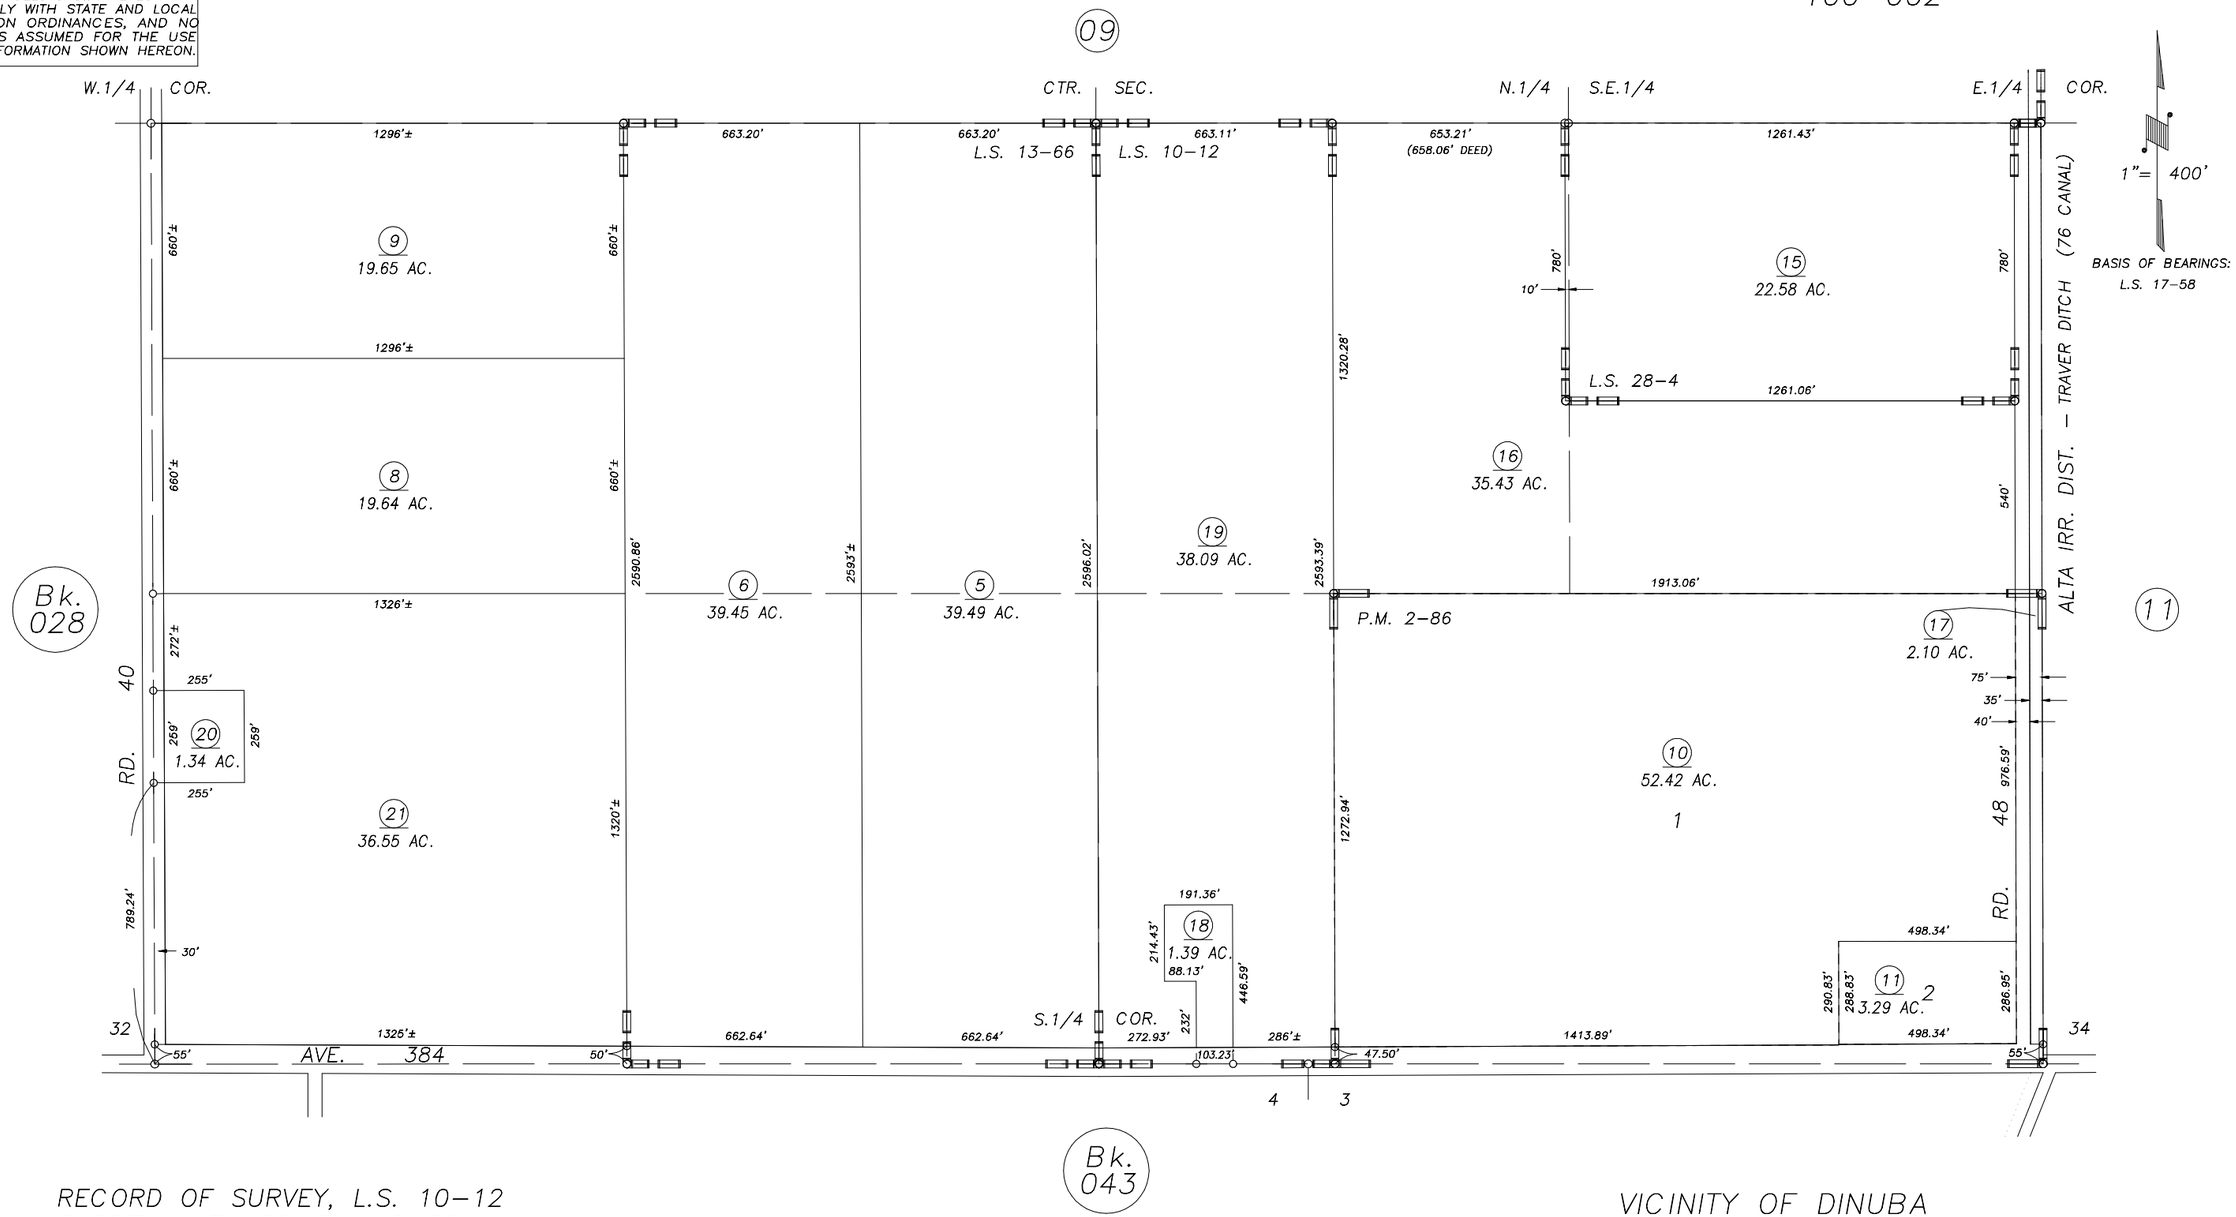

RECORD OF SURVEY, L.S. 10–12
PARCEL MAP 186, P.M. 2–86
RECORD OF SURVEY, L.S. 13–66
POR. RECORD OF SURVEY, L.S. 28–4

VICINITY OF DINUBA
ASSESSOR'S MAPS BK.029 , PG.12
COUNTY OF TULARE, CALIFORNIA, U.S.A.

NOTE: Assessor's Parcel Numbers Shown in Circles (1)
Assessor's Block Numbers Shown in Elipses (123)

REVISION	DATE	TECH
2009–0083170	09/08/2010	KMS