DISCLAIMER

THIS MAP WAS PREPARED FOR LOCAL PROPERTY ASSESSMENT PURPOSES ONLY. THE PARCELS SHOWN HEREON MAY NOT COMPLY WITH STATE AND LOCAL SUBDIVISION ORDINANCES. NO LIABILITY IS ASSUMED FOR THE USE OF THE INFORMATION HEREON.

REVISED: 12/21/2007
REASON: 2005-0098899
CAD TECH: ASG

S1/2 SEC. 26, T.16 S., R.23 E., M.D.B. & M.

TAX CODE AREA 029-22
072-003

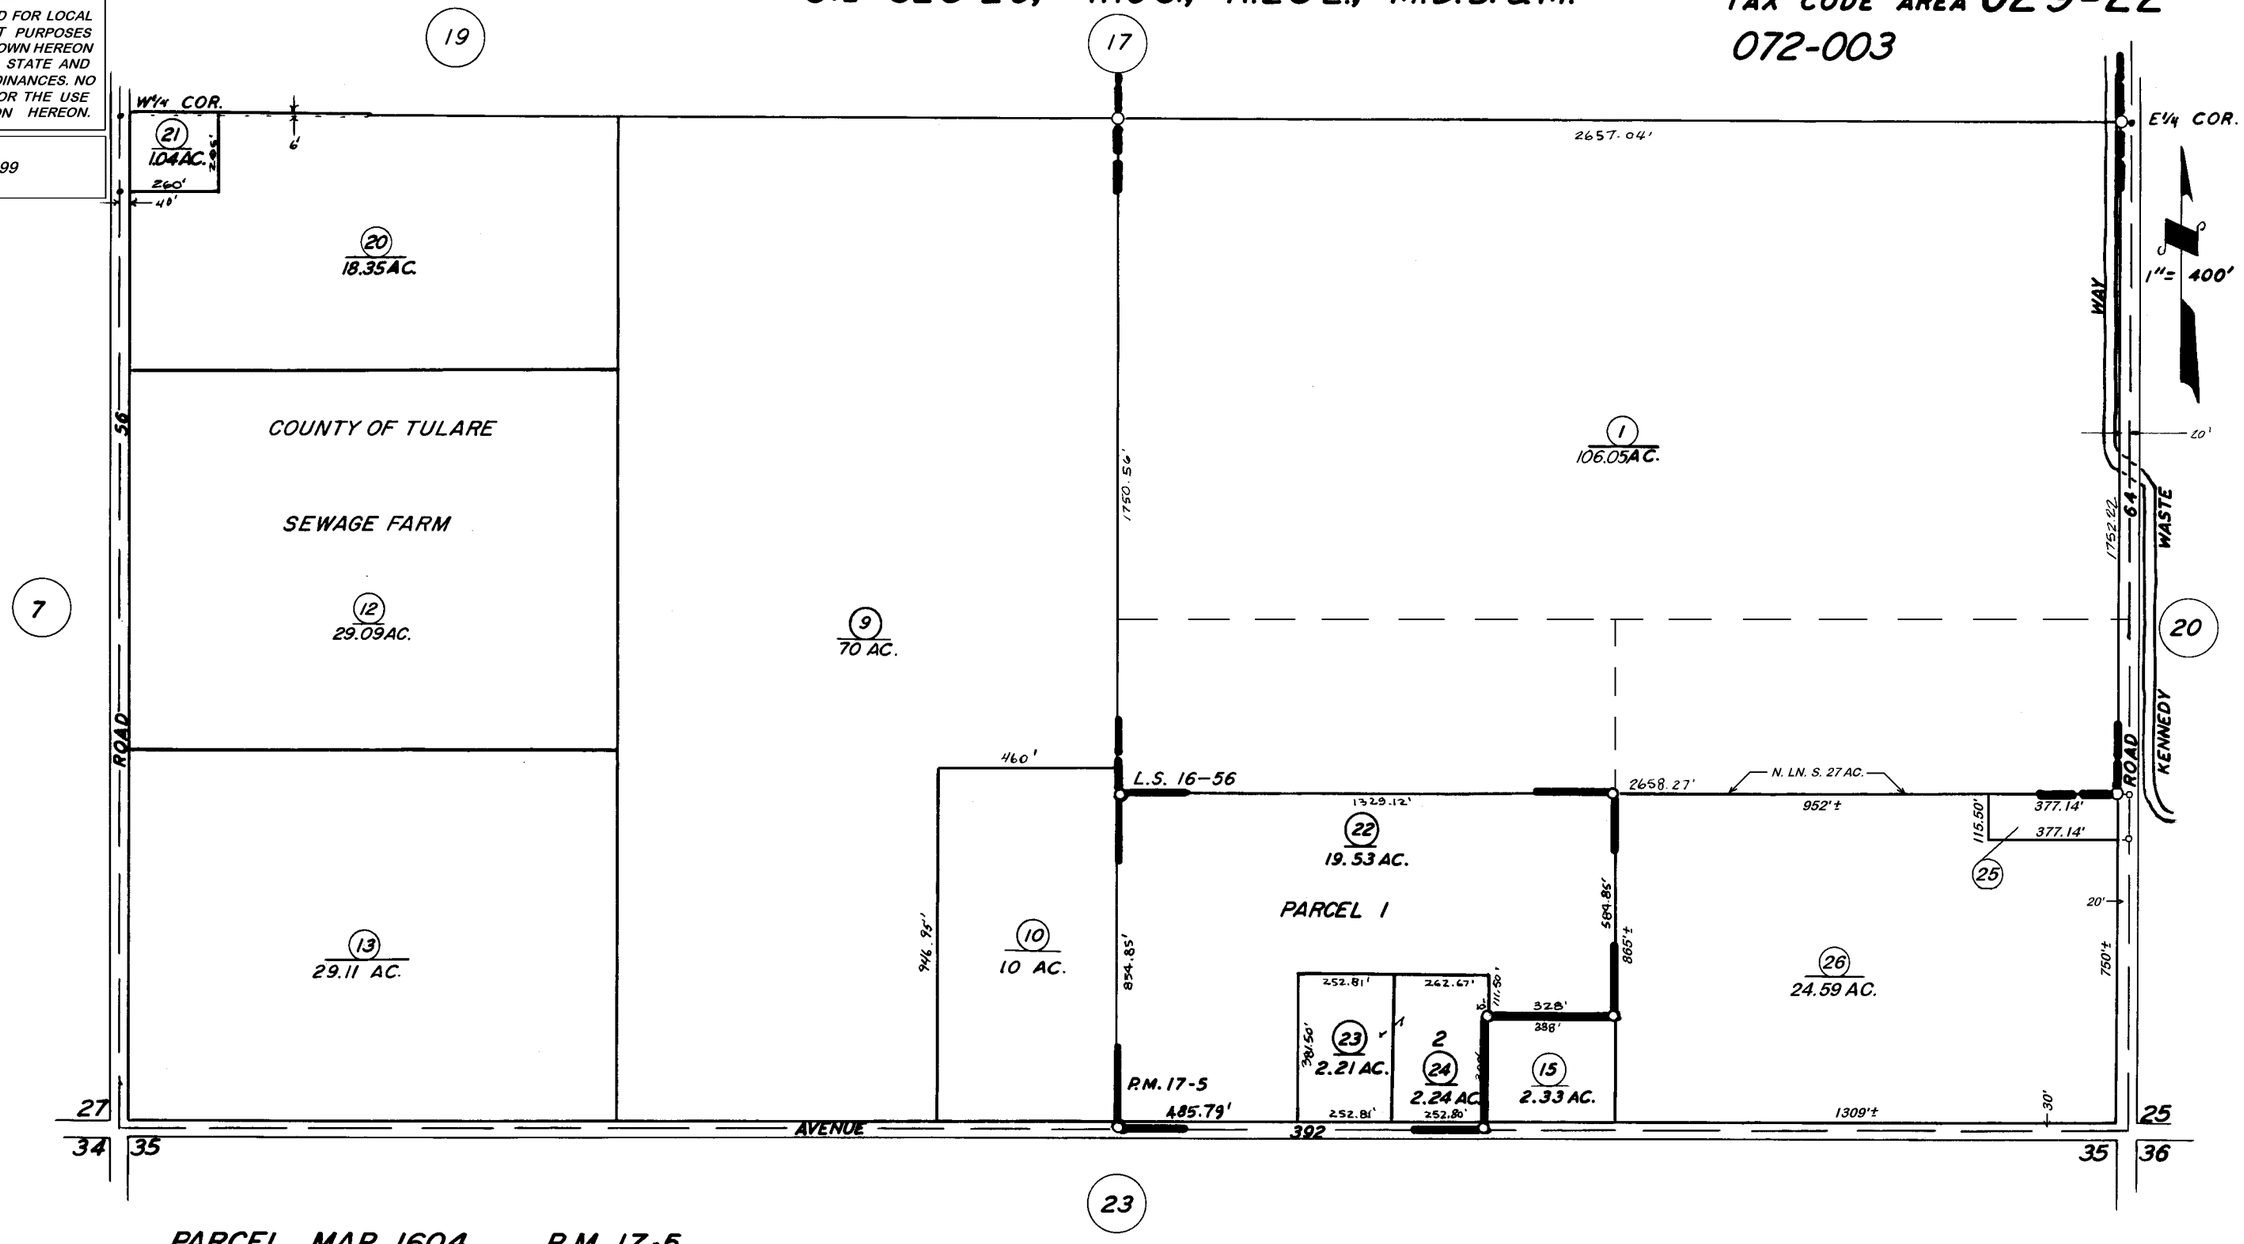

PARCEL MAP 1604, P.M. 17-5
POR. RECORD OF SURVEY L.S. 16-56

VICINITY OF DELFT COLONY
ASSESSOR'S MAPS BK. 029 PG. 22
COUNTY OF TULARE, CALIF.

NOTE- ASSESSOR'S BLOCK NUMBERS SHOWN IN ELLIPSES
ASSESSOR'S PARCEL NUMBERS SHOWN IN CIRCLES