DISCLAIMER

THIS MAP WAS PREPARED FOR LOCAL PROPERTY ASSESSMENT PURPOSES ONLY. THE PARCESL SHOWN HEREON MAY NOT COMPLY WITH STATE AND LOCAL SUBDIVISION ORDINANCES. NO LIABILITY IS ASSUMED FOR THE USE OF THE INFORMATION HEREON. R & T CODE SEC. 327, 408.3, ETC.

REVISED: 10/14/2014
REASON: 2013-0029429
CAD TECH: LLB

S½ SEC. 36, T.16 S., R.23 E., M.D.B.&M.

TAX CODE AREA 029-25
072-003

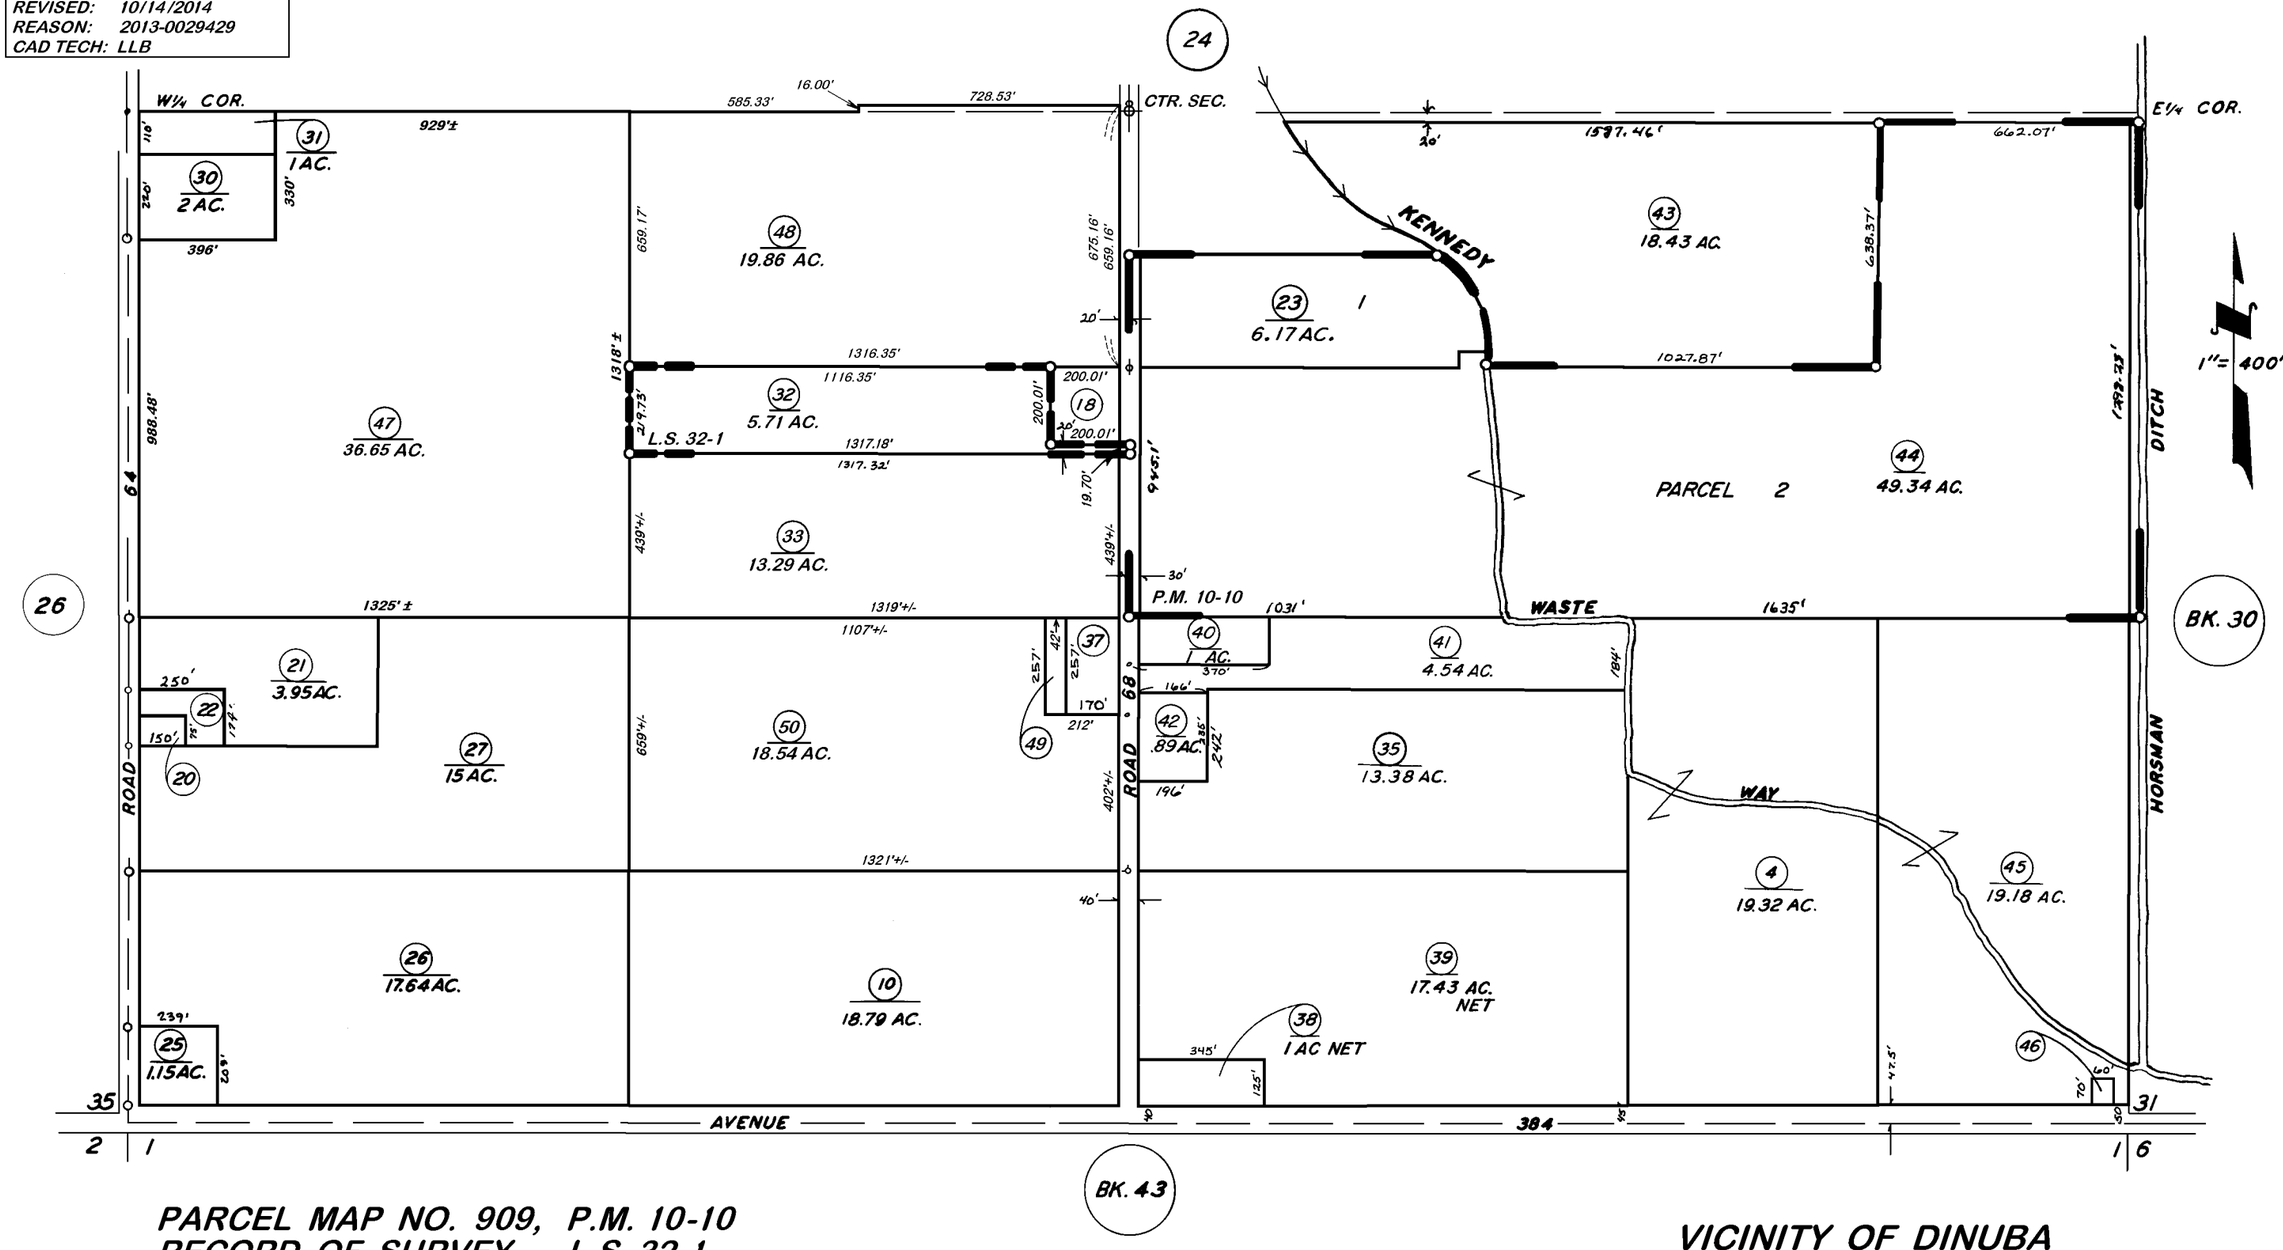

PARCEL MAP NO. 909, P.M. 10-10
RECORD OF SURVEY, L.S. 32-1

VICINITY OF DINUBA
ASSESSOR'S MAPS BK. 029, PG. 25
COUNTY OF TULARE, CALIF.

NOTE — ASSESSOR'S BLOCK NUMBERS SHOWN IN ELLIPSES
ASSESSOR'S PARCEL NUMBERS SHOWN IN CIRCLES