DISCLAIMER

THIS MAP WAS PREPARED FOR LOCAL PROPERTY ASSESSMENT PURPOSES ONLY AND THE PARCELS SHOWN HEREON MAY NOT COMPLY WITH STATE AND LOCAL SUBDIVISION ORDINANCES, AND NO LIABILITY IS ASSUMED FOR THE USE OF THE INFORMATION SHOWN HEREON.

S1/2 SEC.19 T.16S., R.24E., M.D.B.&M.

Tax Area Codes 030-02
072-000

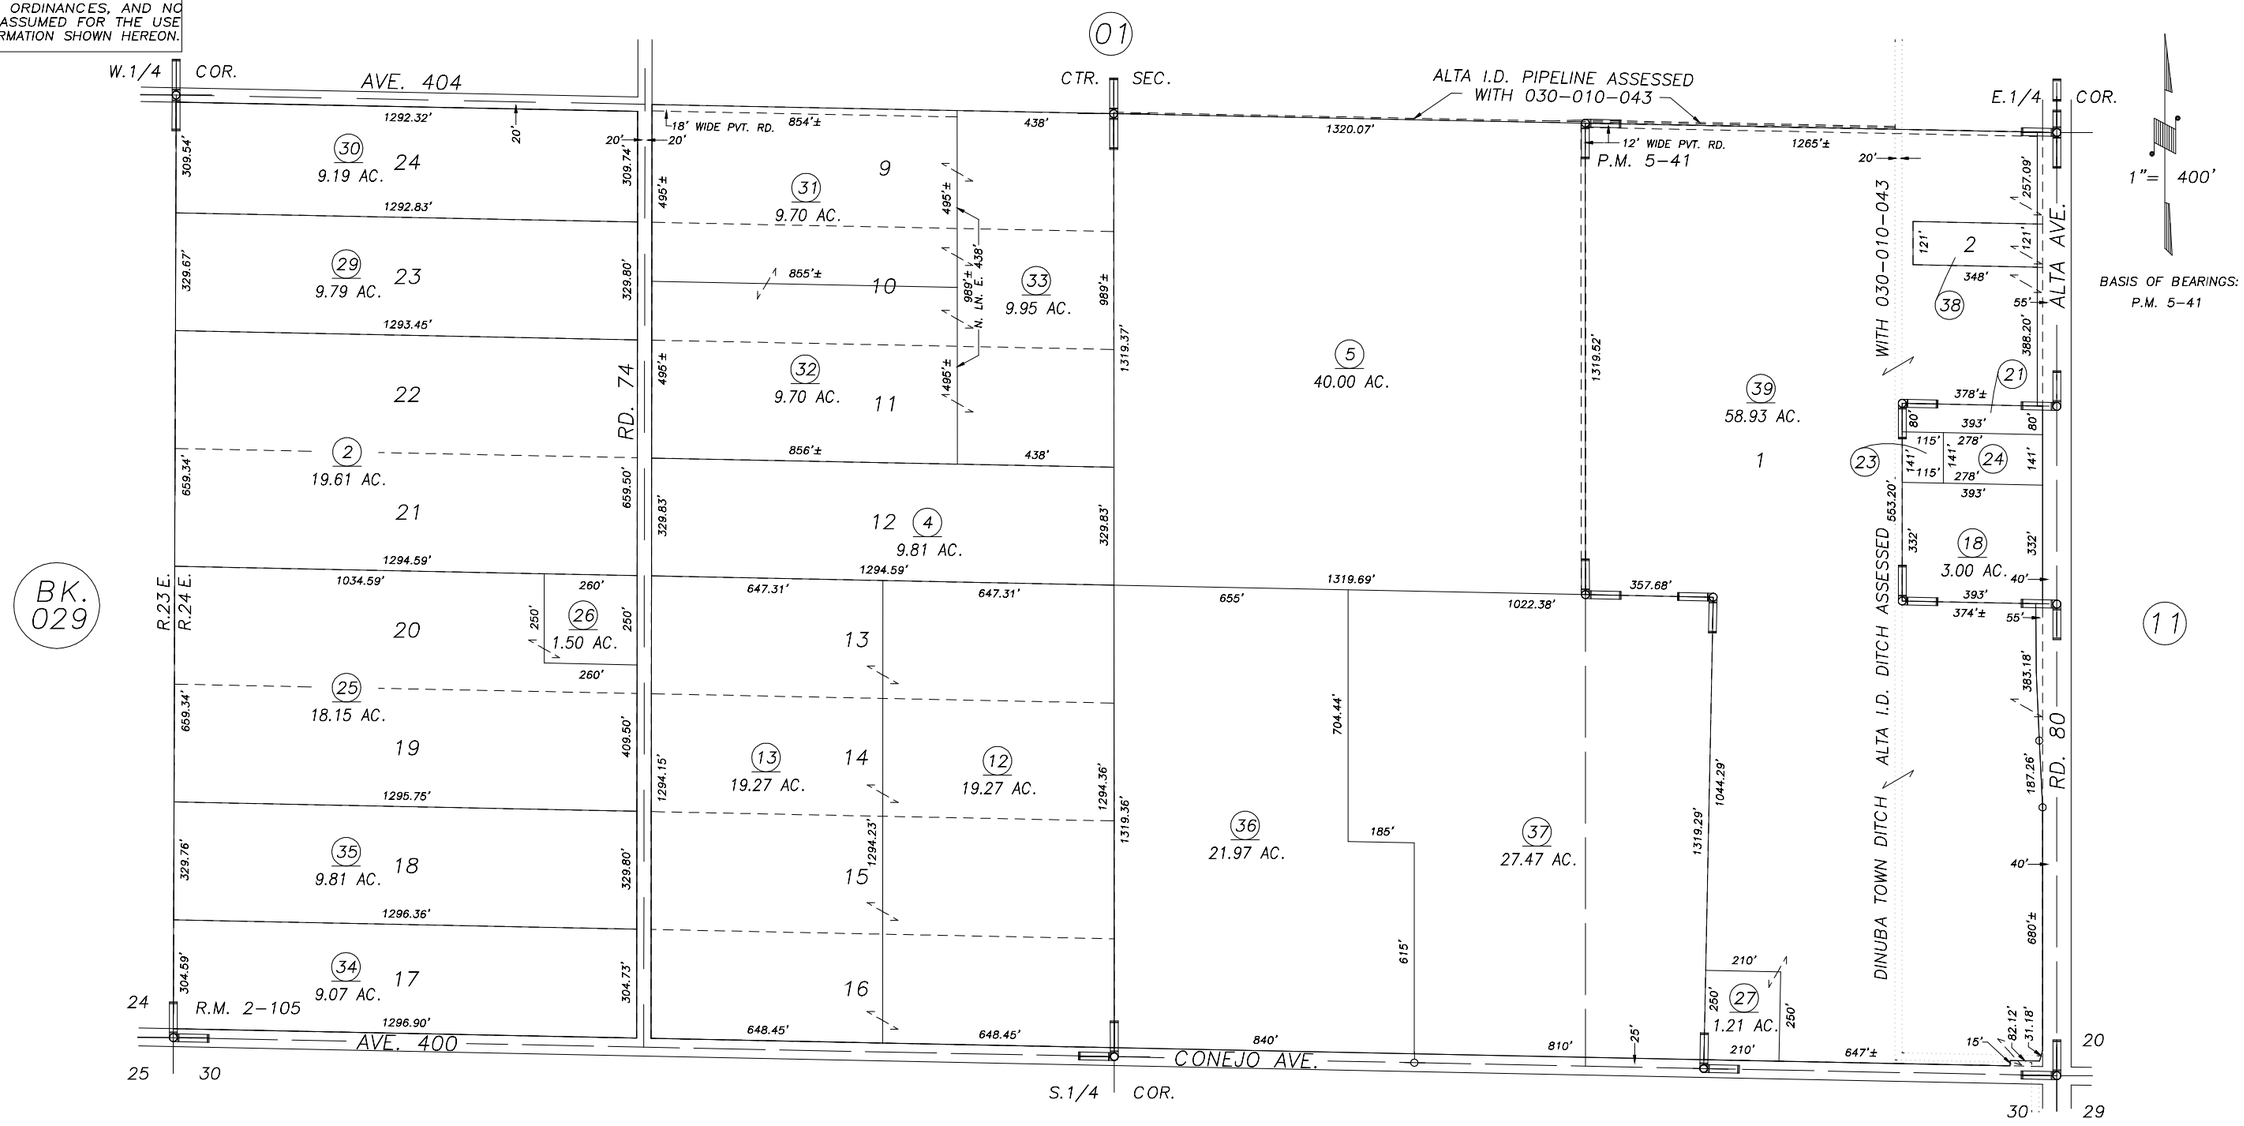

POR. ASCUTNEY COLONY, R.M. 2-105
PARCEL MAP 441, P.M. 5-41
POR. RECORD OF SURVEY, L.S. 25-65 (RD. 80, ETC.)

VICINITY OF DINUBA
ASSESSOR'S MAPS BK.030 , PG.02
COUNTY OF TULARE, CALIFORNIA, U.S.A.

NOTE: Assessor's Parcel Numbers Shown in Circles (1)
Assessor's Block Numbers Shown in Elipses (123)

REVISION	DATE	TECH
UPDATE DITCH APN	10/06/2010	LLB