DISCLAIMER

THIS MAP WAS PREPARED FOR LOCAL PROPERTY ASSESSMENT PURPOSES ONLY. THE PARCELS SHOWN HEREON MAY NOT COMPLY WITH STATE AND LOCAL SUBDIVISION ORDINANCES. NO LIABILITY IS ASSUMED FOR THE USE OF THE INFORMATION HEREON.

REVISED: 05/14/2009
REASON: UPDATE DITCH NAME
CAD TECH: CBT

N 1/2 SEC. 30, T.16S., R.24E., M. D. B. & M.

TAX CODE AREA **30-03**
72-002
72-003

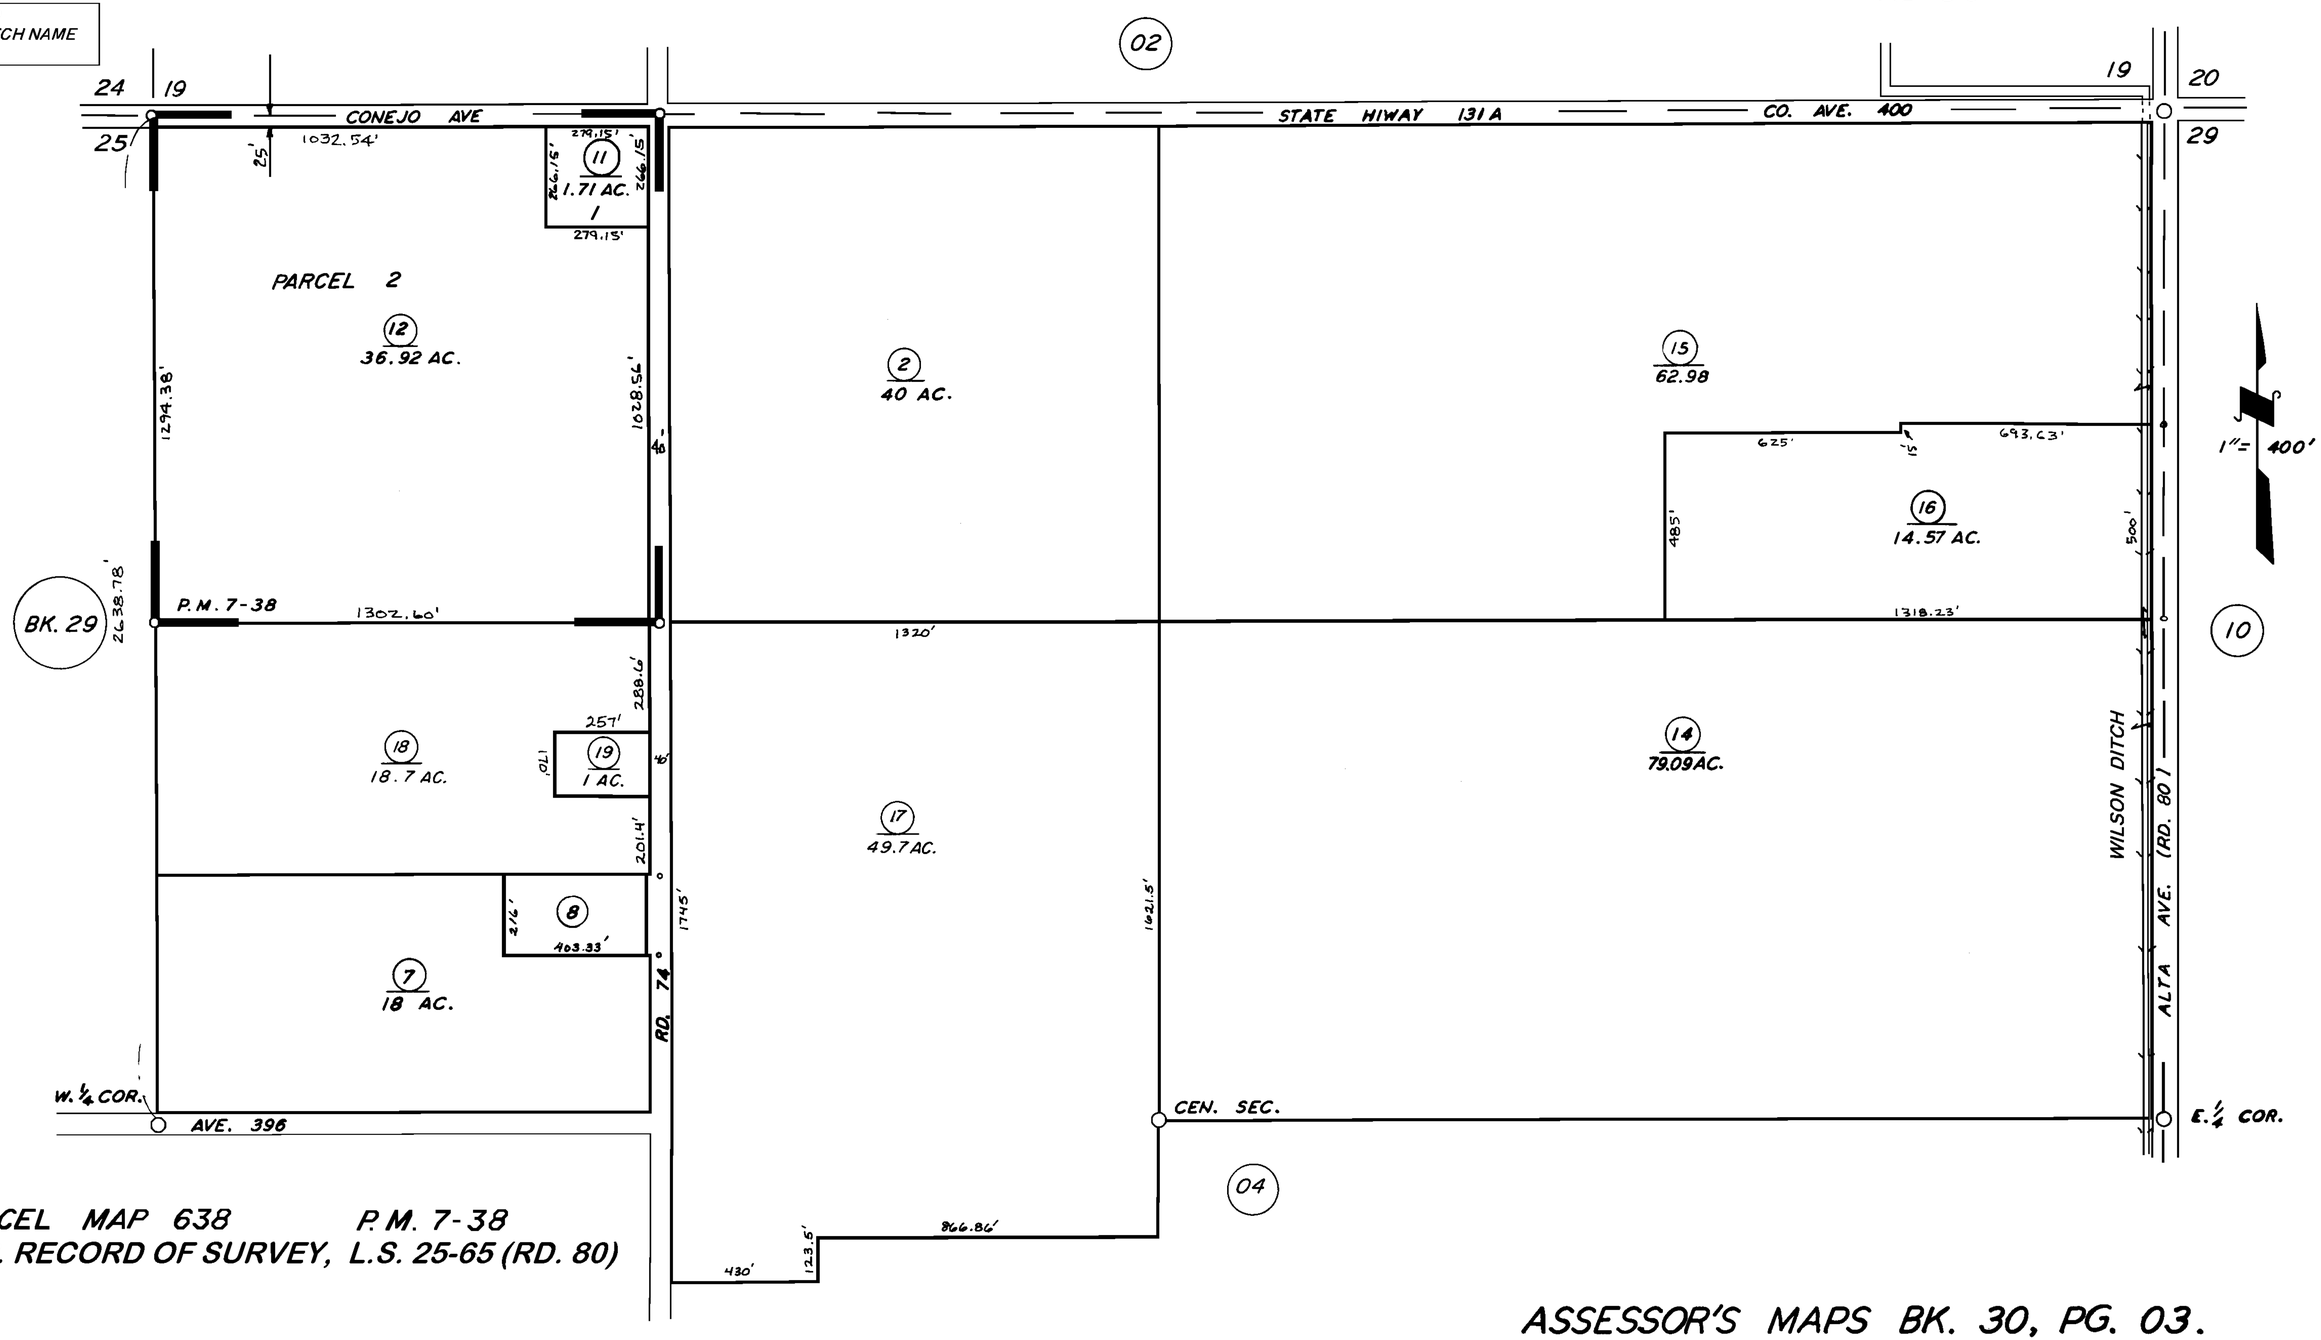

PARCEL MAP 638 P.M. 7-38
POR. RECORD OF SURVEY, L.S. 25-65 (RD. 80)

ASSESSOR'S MAPS BK. 30, PG. 03.
COUNTY OF TULARE, CALIF.

NOTE- ASSESSOR'S BLOCK NUMBERS SHOWN IN ELLIPSES
ASSESSOR'S PARCEL NUMBERS SHOWN IN CIRCLES