DISCLAIMER

THIS MAP WAS PREPARED FOR LOCAL PROPERTY ASSESSMENT PURPOSES ONLY AND THE PARCELS SHOWN HEREON MAY NOT COMPLY WITH STATE AND LOCAL SUBDIVISION ORDINANCES, AND NO LIABILITY IS ASSUMED FOR THE USE OF THE INFORMATION SHOWN HEREON.

N 1/2 SECTION 31, T.16S., R.24E., M.D.B. & M.

Tax Area Code 030–05
72–002
72–003

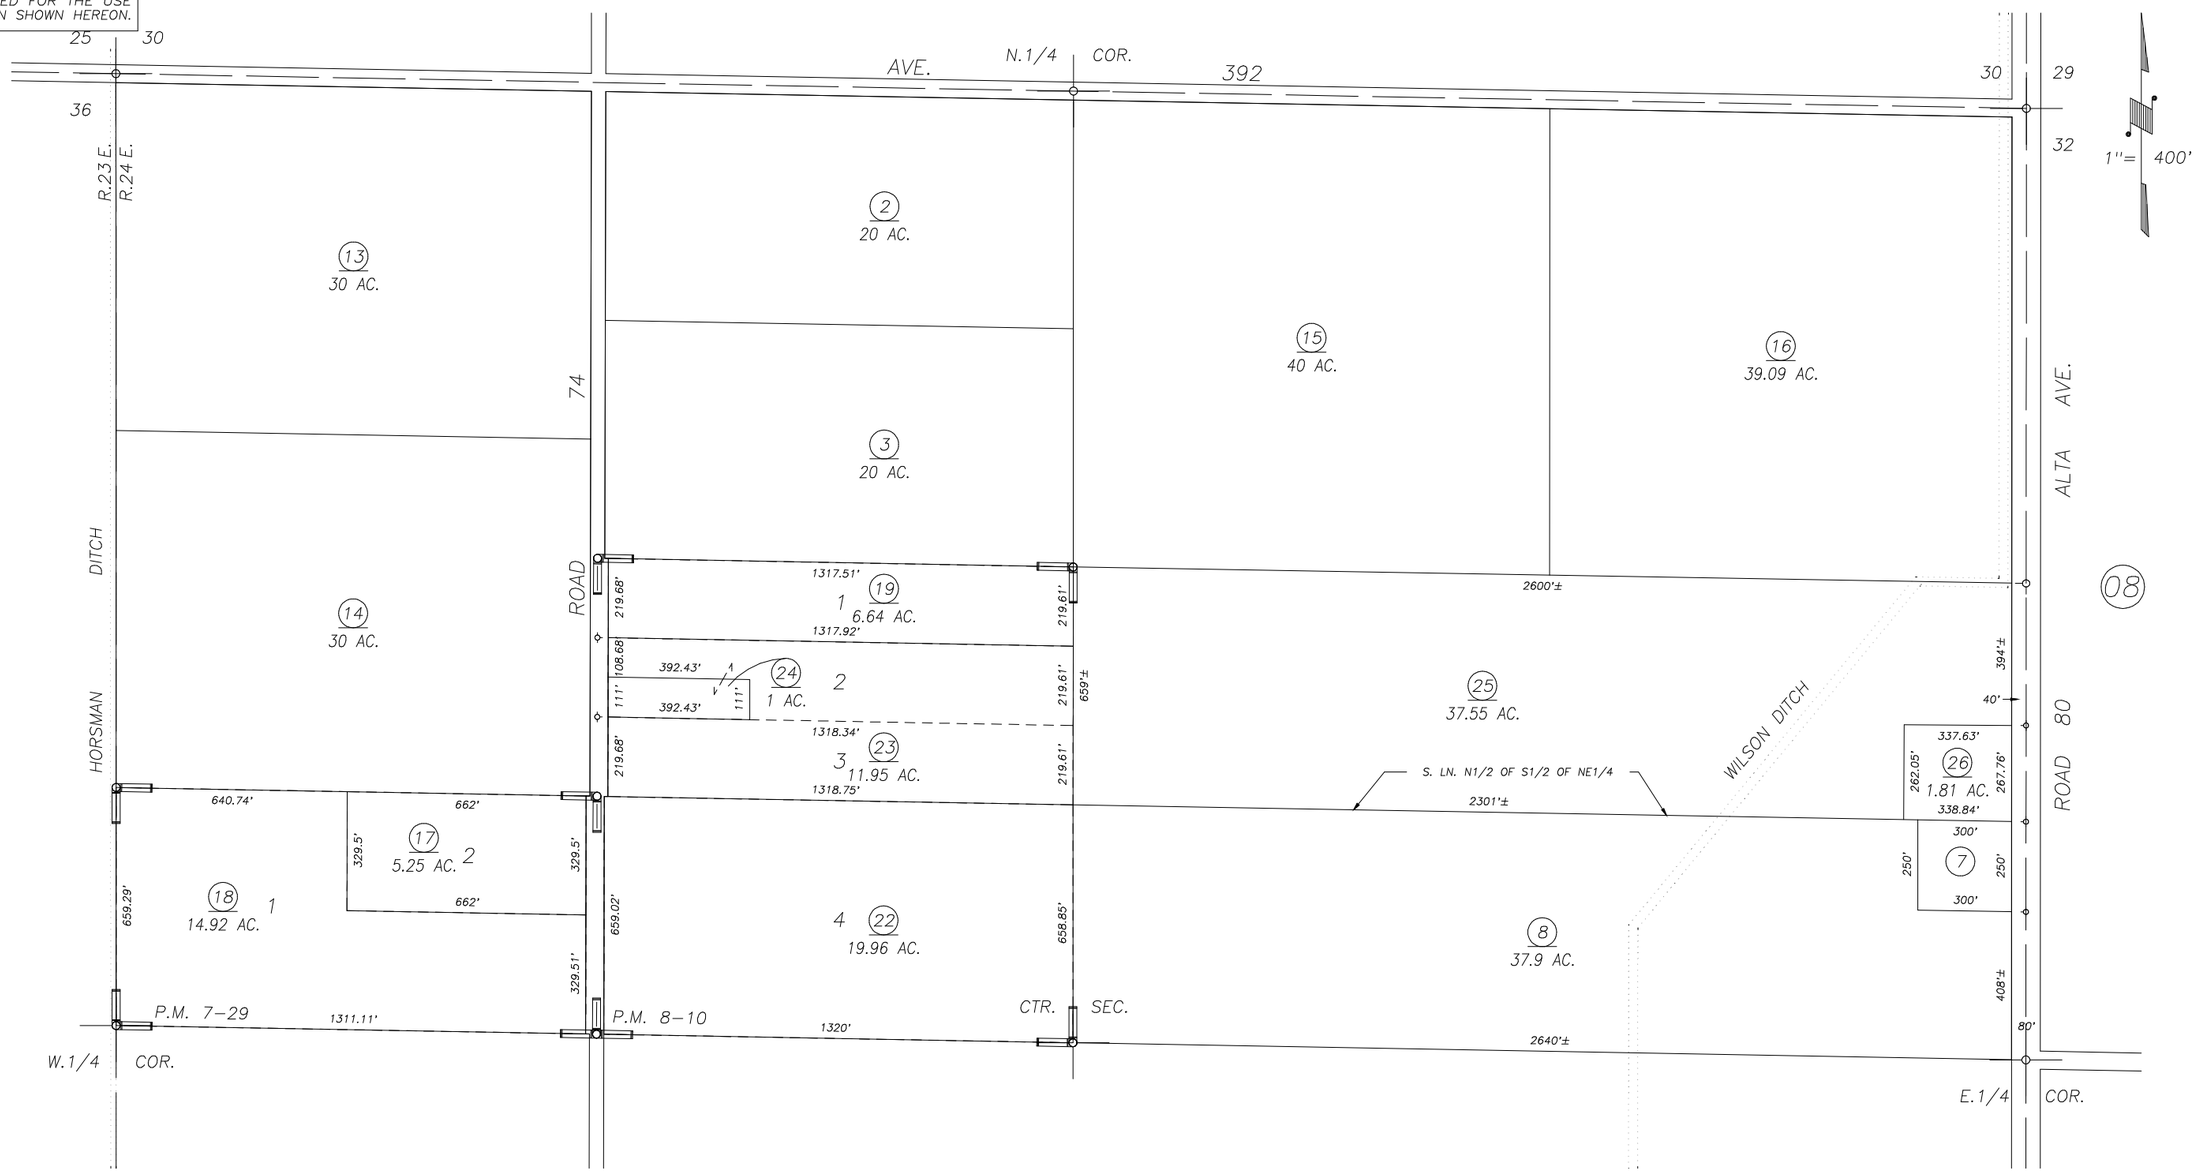

PARCEL MAP 629, P.M. 7–29
PARCEL MAP 710, P.M. 8–10
POR. RECORD OF SURVEY, L.S. 25–65 (RD. 80)

VICINITY OF DINUBA
ASSESSOR'S MAPS BK. 030 , PG. 05
COUNTY OF TULARE, CALIFORNIA, U.S.A.

NOTE: Assessor's Parcel Numbers Shown in Circles (1)
Assessor's Block Numbers Shown in Elipses (123)

REVISION	DATE	TECH
2008–0082536	5/15/2009	CBT