DISCLAIMER

THIS MAP WAS PREPARED FOR LOCAL PROPERTY ASSESSMENT PURPOSES ONLY. THE PARCELS SHOWN HEREON MAY NOT COMPLY WITH STATE AND LOCAL SUBDIVISION ORDINANCES. NO LIABILITY IS ASSUMED FOR THE USE OF THE INFORMATION HEREON.

REVISED: 10/27/2010
REASON: UPDATE DITCH APN
CAD TECH: JRS

N1/2 SEC. 29, T.16S., R.24E., M.D.B.& M.

TAX CODE AREA **030-10**
072-002

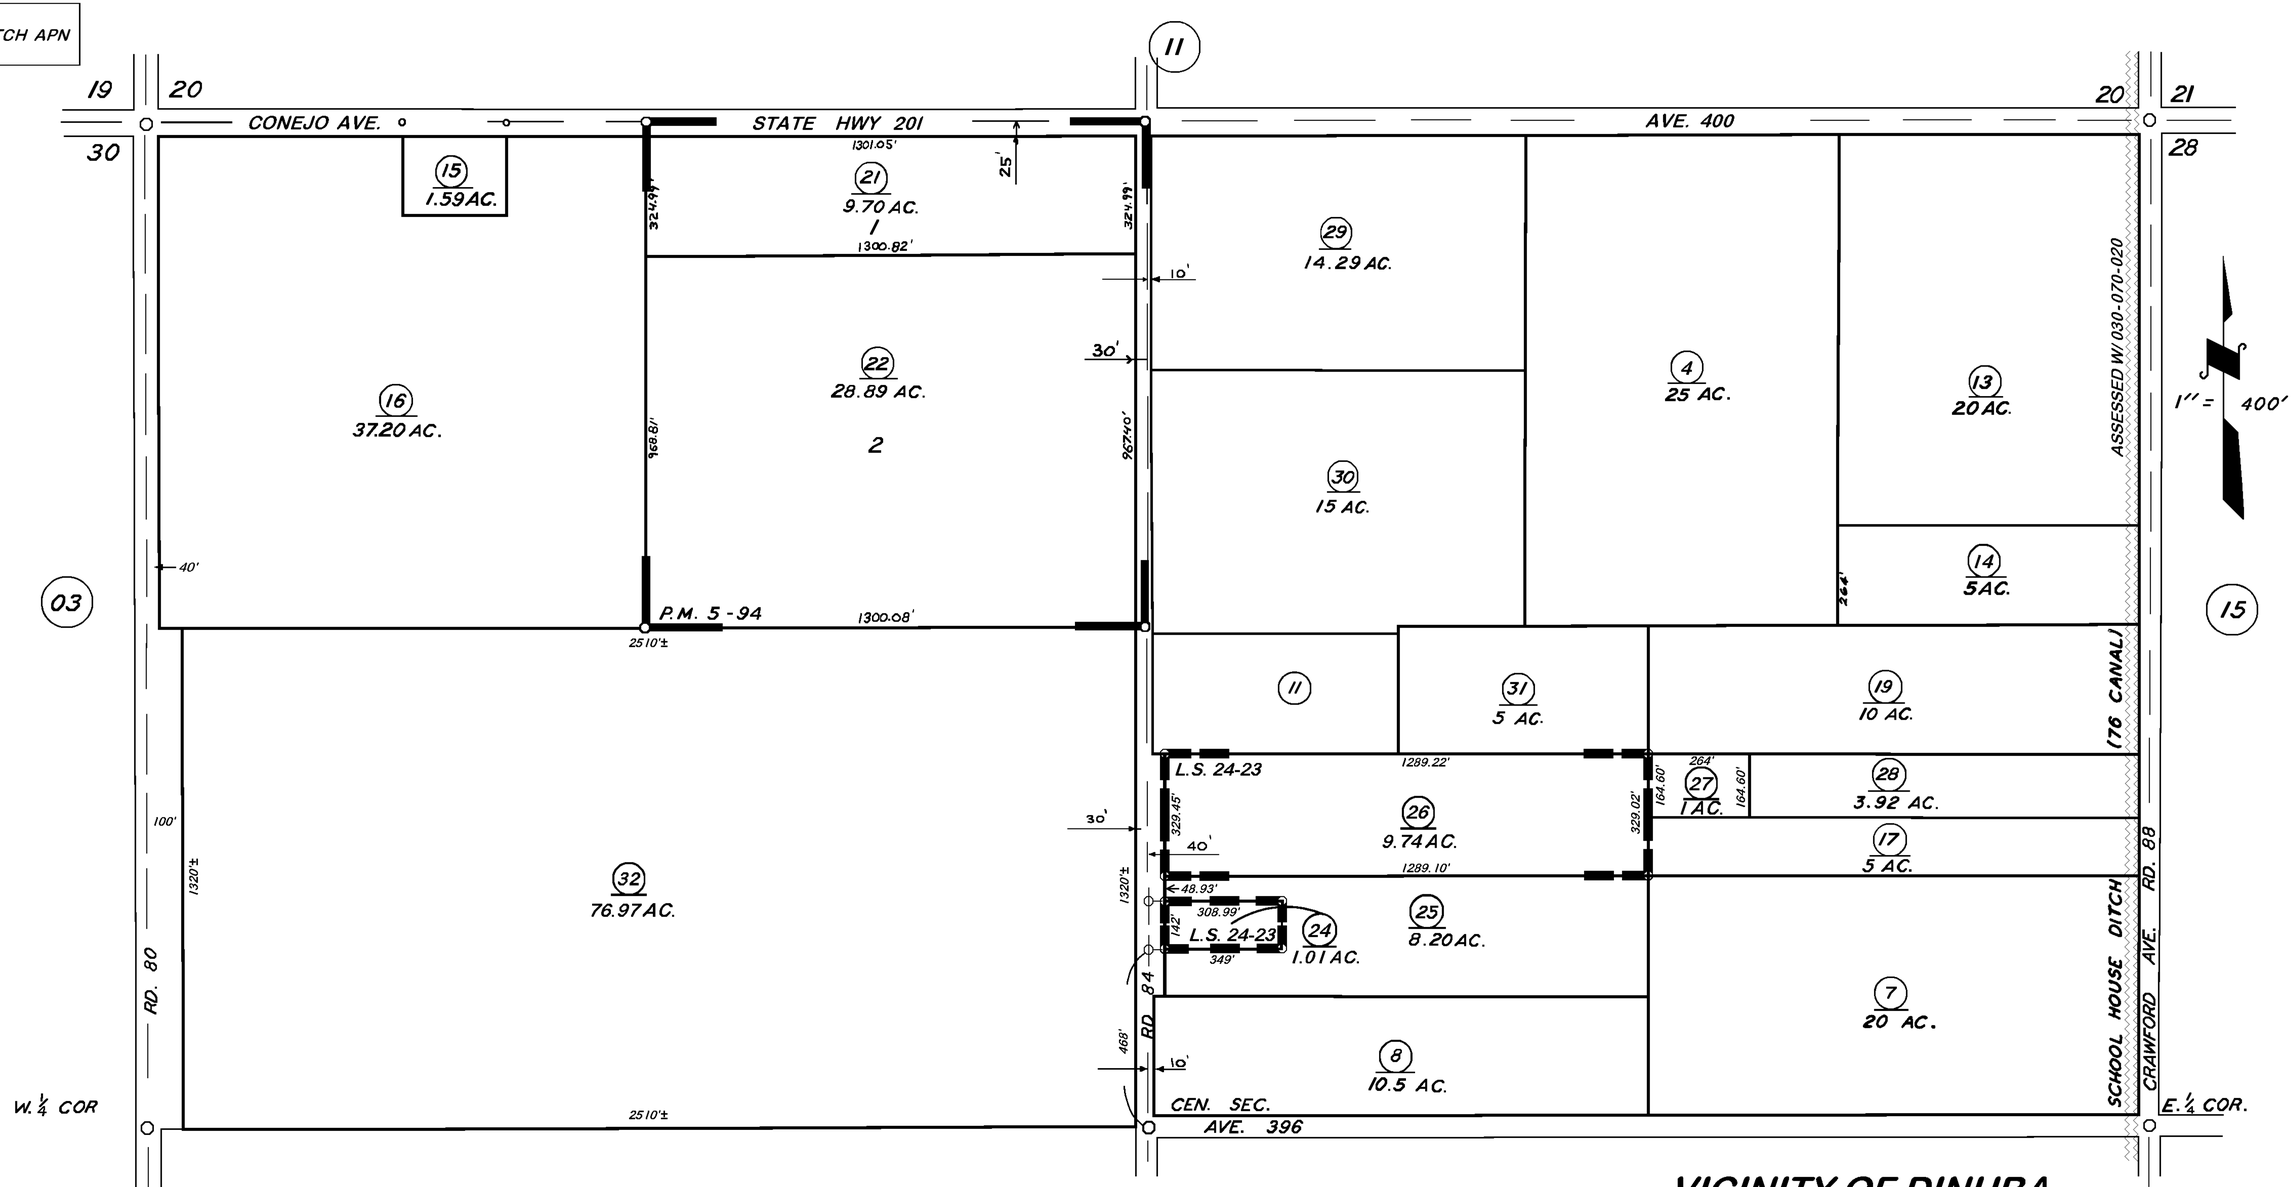

PARCEL MAP NO. 494, P.M. 5-94
RECORD OF SURVEY, L.S. 24-23
POR. RECORD OF SURVEY, L.S. 25-65 (SEC. 29, ETC.)

VICINITY OF DINUBA
ASSESSOR'S MAPS BK. 30, PG. 10
COUNTY OF TULARE, CALIF.

NOTE — ASSESSOR'S BLOCK NUMBERS SHOWN IN ELLIPSES
ASSESSOR'S PARCEL NUMBERS SHOWN IN CIRCLES