DISCLAIMER

THIS MAP WAS PREPARED FOR LOCAL PROPERTY ASSESSMENT PURPOSES ONLY. THE PARCELS SHOWN HEREON MAY NOT COMPLY WITH STATE AND LOCAL SUBDIVISION ORDINANCES. NO LIABILITY IS ASSUMED FOR THE USE OF THE INFORMATION HEREON.

REVISED: 07/18/2007
REASON: T.R.A.C. CHANGE
TECHNICIAN: JRS

N ½ SEC. 20, T.16S., R.24E., M.D.B.&M.

TAX CODE AREA **030-12**

001-003 001-006
001-007 001-023
001-033 001-037
072-000 001-049

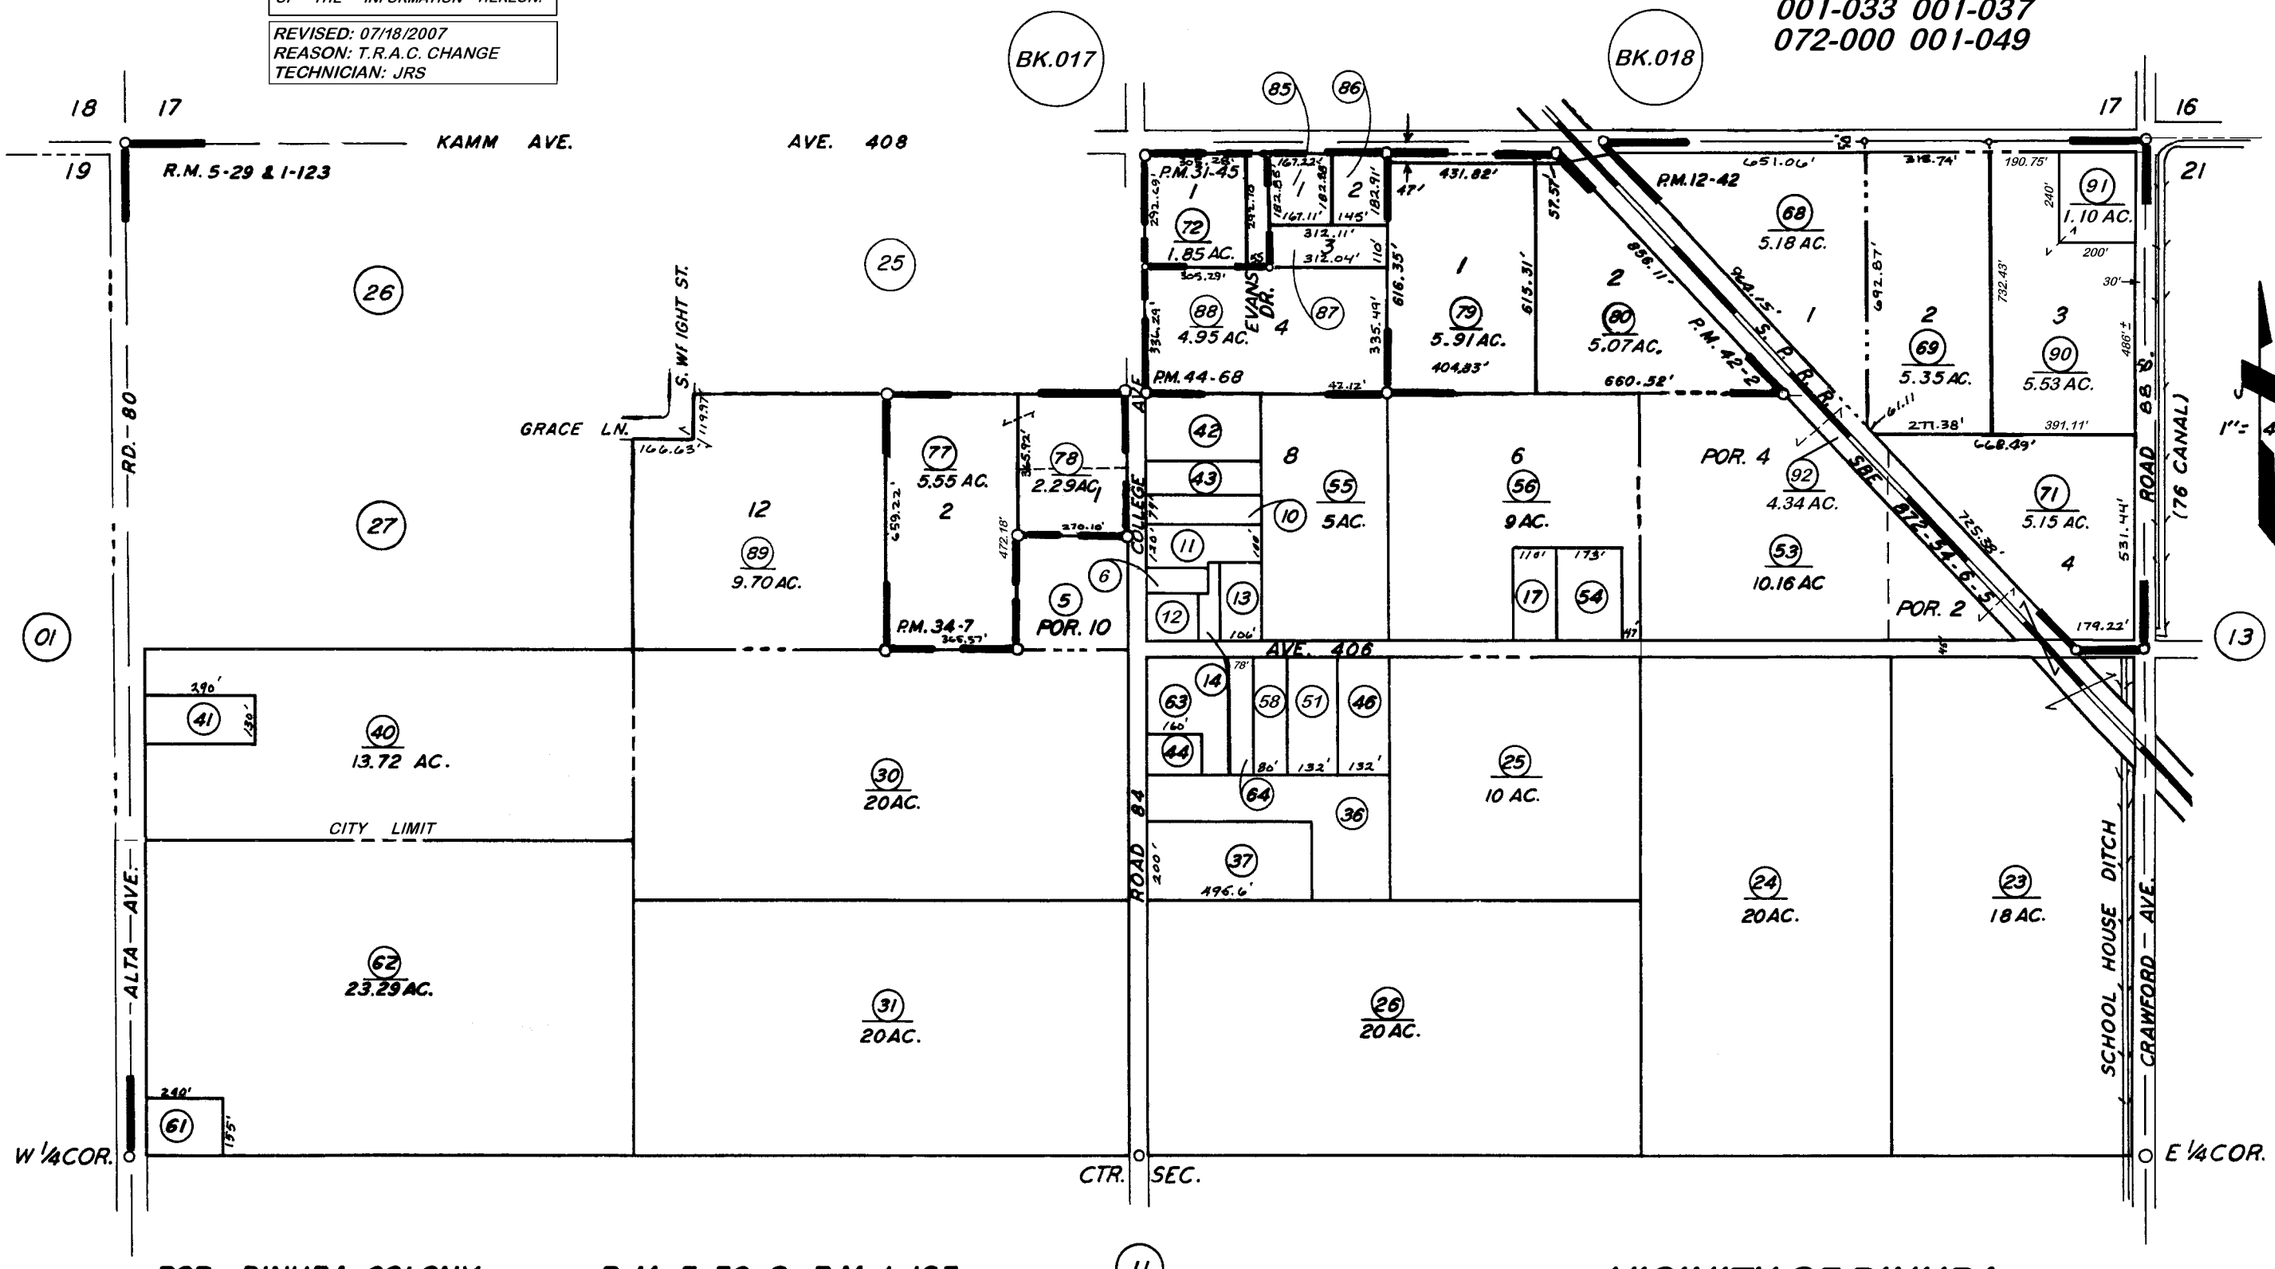

POR. DINUBA COLONY — R.M. 5-39 & R.M. 1-123
PARCEL MAP 1141 — P.M. 12-42
PARCEL MAP 4098 — P.M. 42-2
PARCEL MAP 3044 — P.M. 31-45
PARCEL MAP 3305 — P.M. 34-7
PARCEL MAP 4363 — P.M. 44-68

VICINITY OF DINUBA

ASSESSOR'S MAPS BK. 030, PG. 12

COUNTY OF TULARE, CALIF.

NOTE– ASSESSOR'S BLOCK NUMBERS SHOWN IN ELLIPSES
ASSESSOR'S PARCEL NUMBERS SHOWN IN CIRCLES