DISCLAIMER

THIS MAP WAS PREPARED FOR LOCAL PROPERTY ASSESSMENT PURPOSES ONLY. THE PARCELS SHOWN HEREON MAY NOT COMPLY WITH STATE AND LOCAL SUBDIVISION ORDINANCES. NO LIABILITY IS ASSUMED FOR THE USE OF THE INFORMATION HEREON.

REVISED: 02/24/2012
REASON: ADD DITCH APN
CAD TECH: LLB

S 1/2 SEC. 34, T.16S., R.24E., M. D. B. & M.

TAX CODE AREA 030-19
072-002
167-000

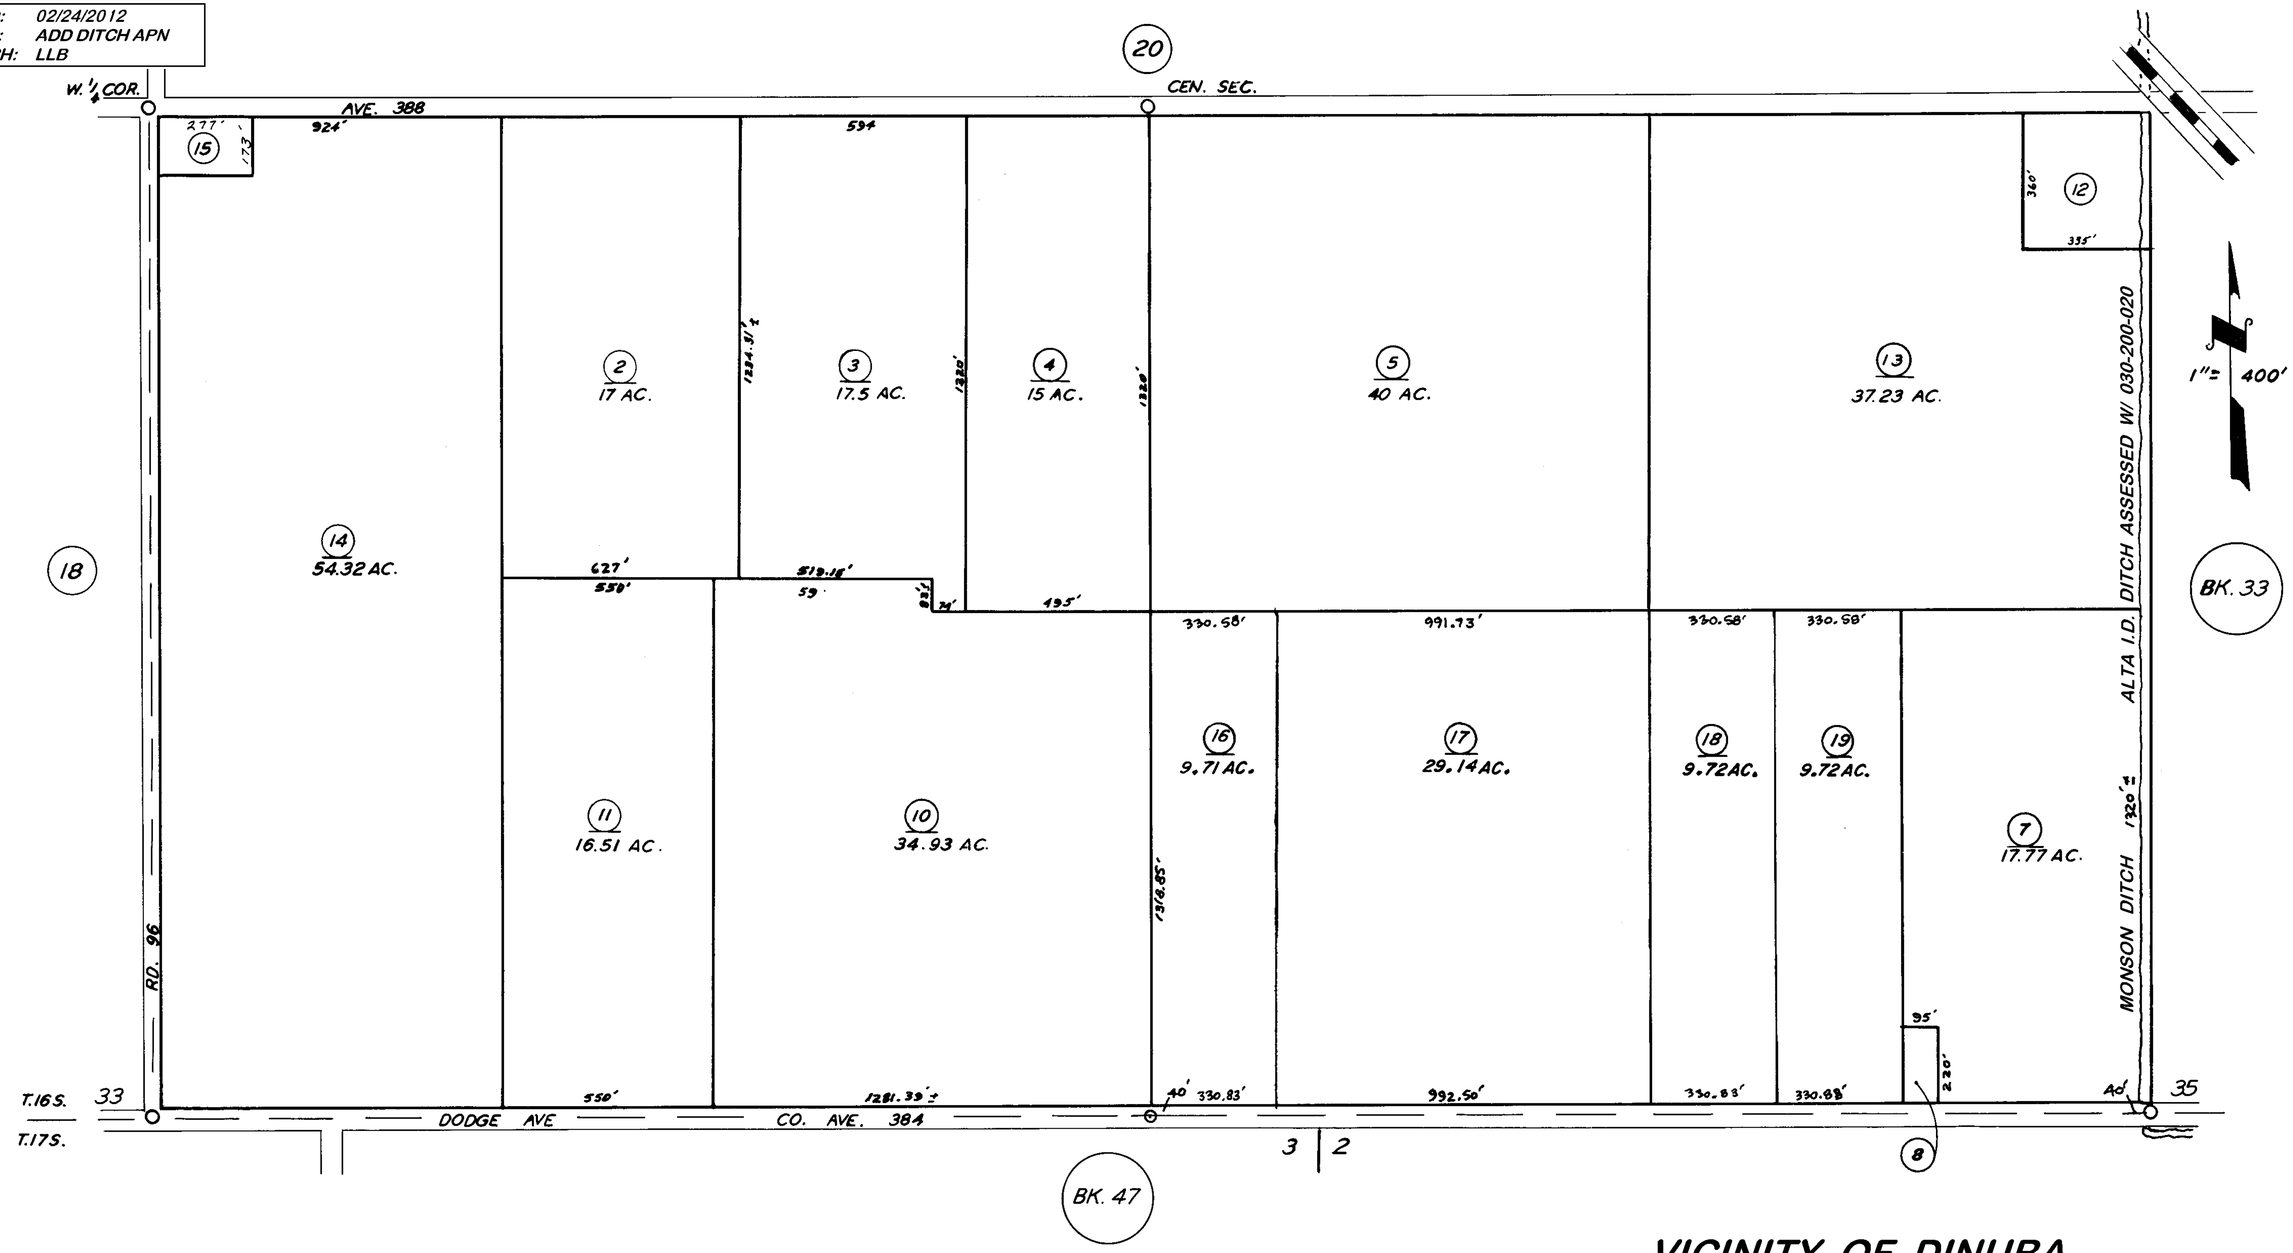

VICINITY OF DINUBA
ASSESSOR'S MAPS BK. 030, PG. 19.
COUNTY OF TULARE, CALIF.

NOTE- ASSESSOR'S BLOCK NUMBERS SHOWN IN ELLIPSES
ASSESSOR'S PARCEL NUMBERS SHOWN IN CIRCLES