DISCLAIMER

THIS MAP WAS PREPARED FOR LOCAL PROPERTY ASSESSMENT PURPOSES ONLY. THE PARCELS SHOWN HEREON MAY NOT COMPLY WITH STATE AND LOCAL SUBDIVISION ORDINANCES. NO LIABILITY IS ASSUMED FOR THE USE OF THE INFORMATION HEREON.

REVISED: 08/12/2008
REASON: 2007-0041029
CAD TECH: JRS

N 1/2 SEC. 22, T.16S., R.24E., M. D. B. & M.

TAX CODE AREA 30-24
72-000
167-000

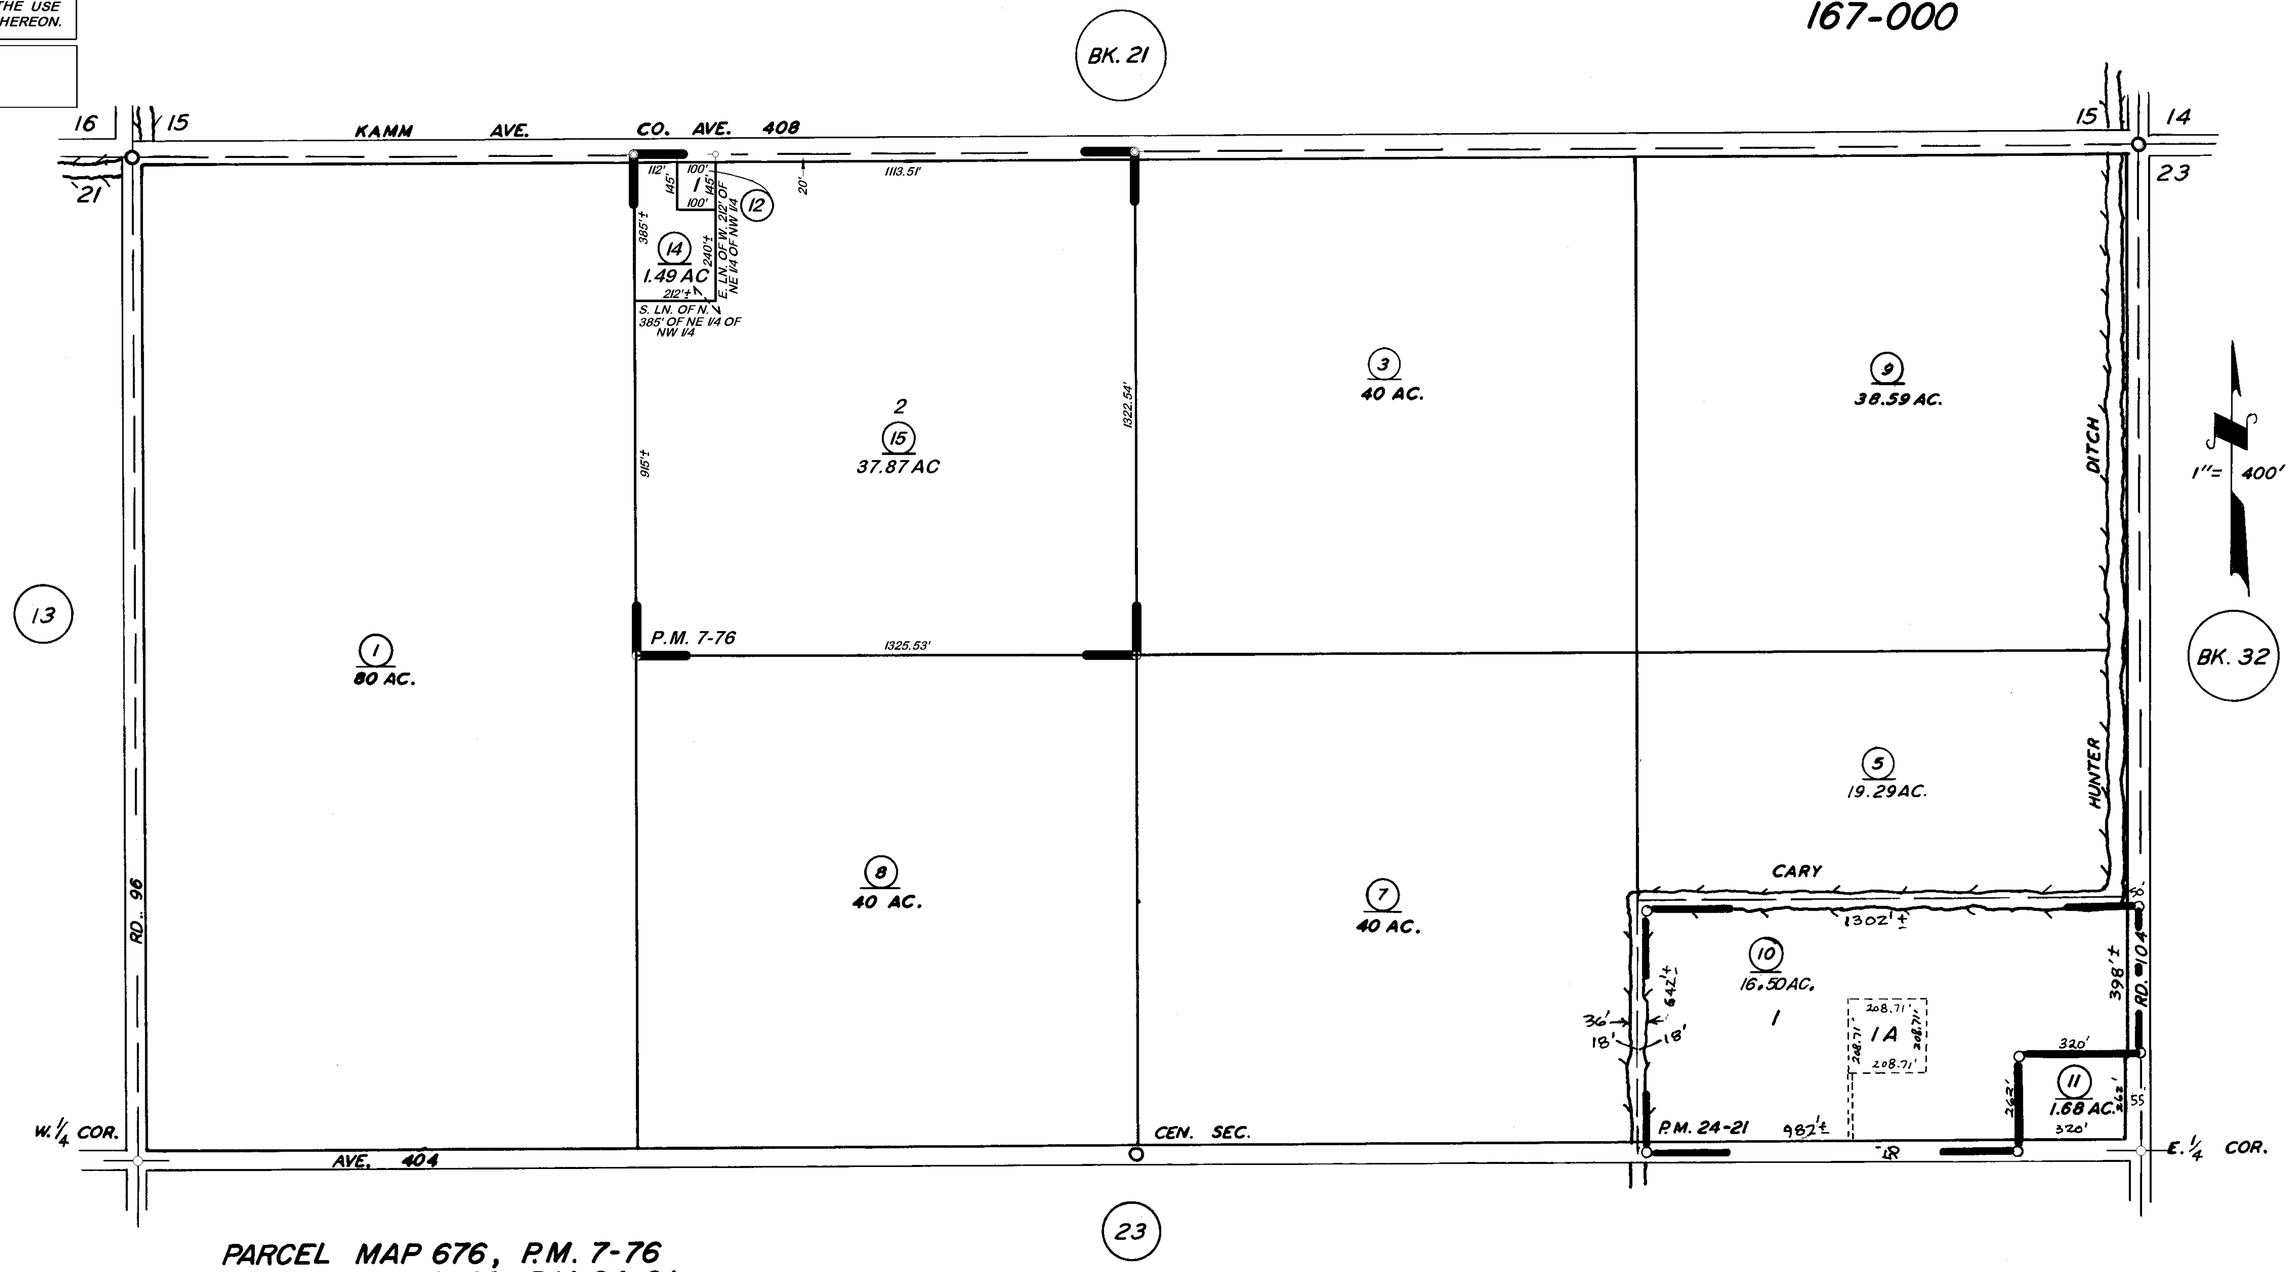

PARCEL MAP 676, P.M. 7-76
PARCEL MAP 2320, P.M. 24-21

ASSESSOR'S MAPS BK. 30, P.G. 24.
COUNTY OF TULARE, CALIF.

NOTE- ASSESSOR'S BLOCK NUMBERS SHOWN IN ELLIPSES
ASSESSOR'S PARCEL NUMBERS SHOWN IN CIRCLES