N 1/2 NW 1/4 OF NW 1/4 SEC. 20, T.16S., R.24E., M.D.B. & M.

Tax Area Code 1-023

30-26

DISCLAIMER

THIS MAP WAS PREPARED FOR LOCAL PROPERTY ASSESSMENT PURPOSES ONLY AND THE PARCELS SHOWN HEREON MAY NOT COMPLY WITH STATE AND LOCAL SUBDIVISION ORDINANCES, AND NO LIABILITY IS ASSUMED FOR THE USE OF THE INFORMATION SHOWN HEREON.

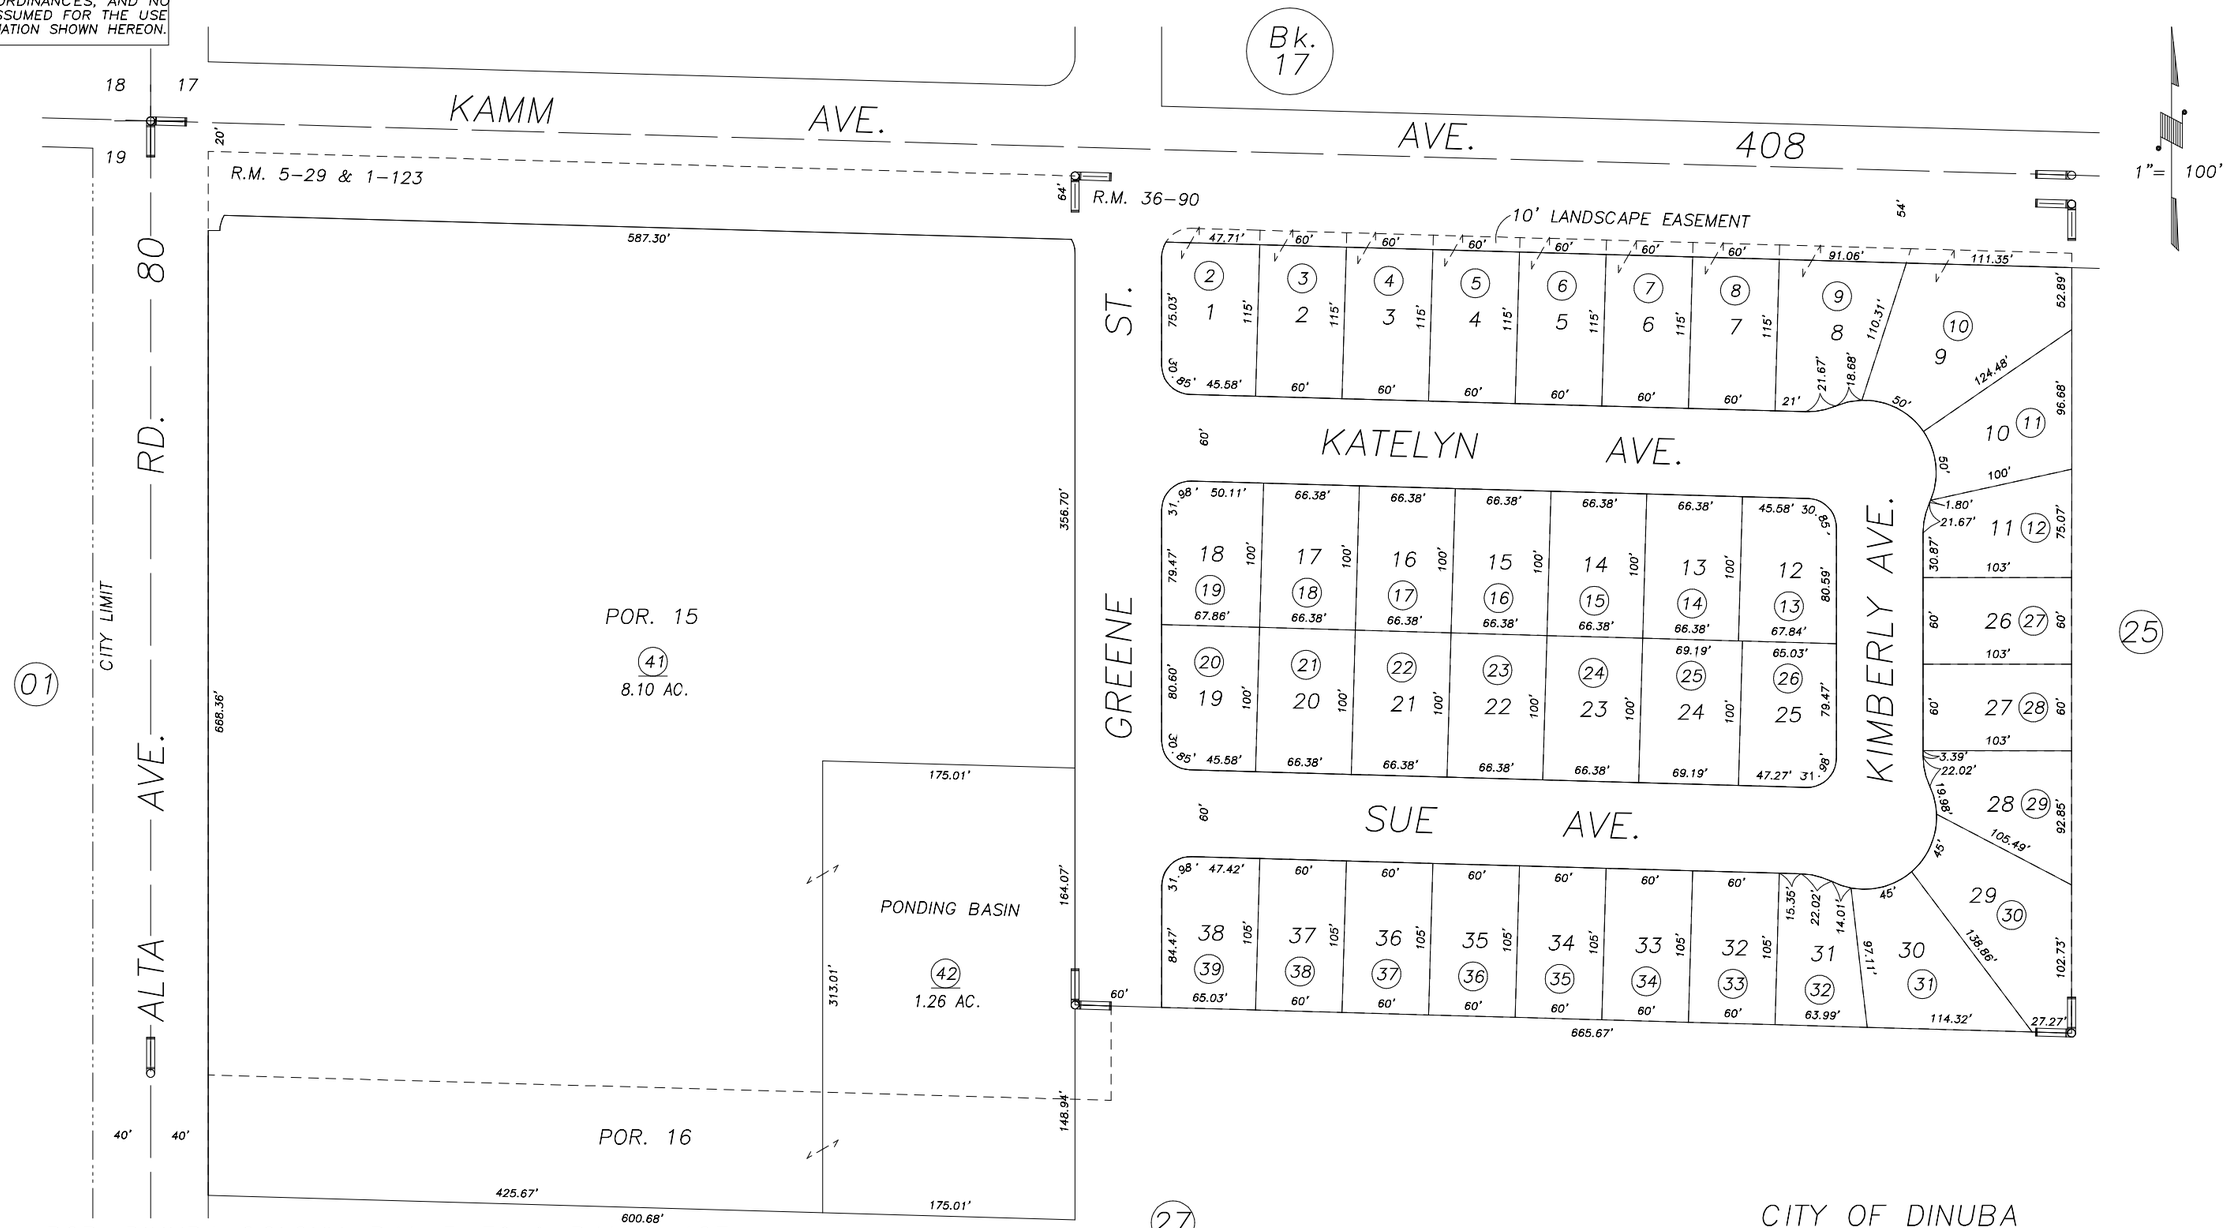

DOC. 96-78172	1/13/97	KPT
REVISION	DATE	BY

POR. DINUBA COLONY, R.M. 5-39 & R.M. 1-123
SIERRA HEIGHTS UNIT 1, R.M. 36-90

NOTE: Assessor's Block Numbers Shown in Ellipses
Assessor's Parcel Numbers Shown in Circles

CITY OF DINUBA
ASSESSOR'S MAPS BK. 030 , PG. 26 .
COUNTY OF TULARE, CALIF.

96/97