DISCLAIMER

THIS MAP WAS PREPARED FOR LOCAL PROPERTY ASSESSMENT PURPOSES ONLY AND THE PARCELS SHOWN HEREON MAY NOT COMPLY WITH STATE AND LOCAL SUBDIVISION ORDINANCES, AND NO LIABILITY IS ASSUMED FOR THE USE OF THE INFORMATION SHOWN HEREON.

NW 1/4 SECTION 19, T.16S., R.25E., M.D.B. & M.

Tax Area Code 32–05

68–002 68–005
68–009 68–034
68–036

1"= 400'

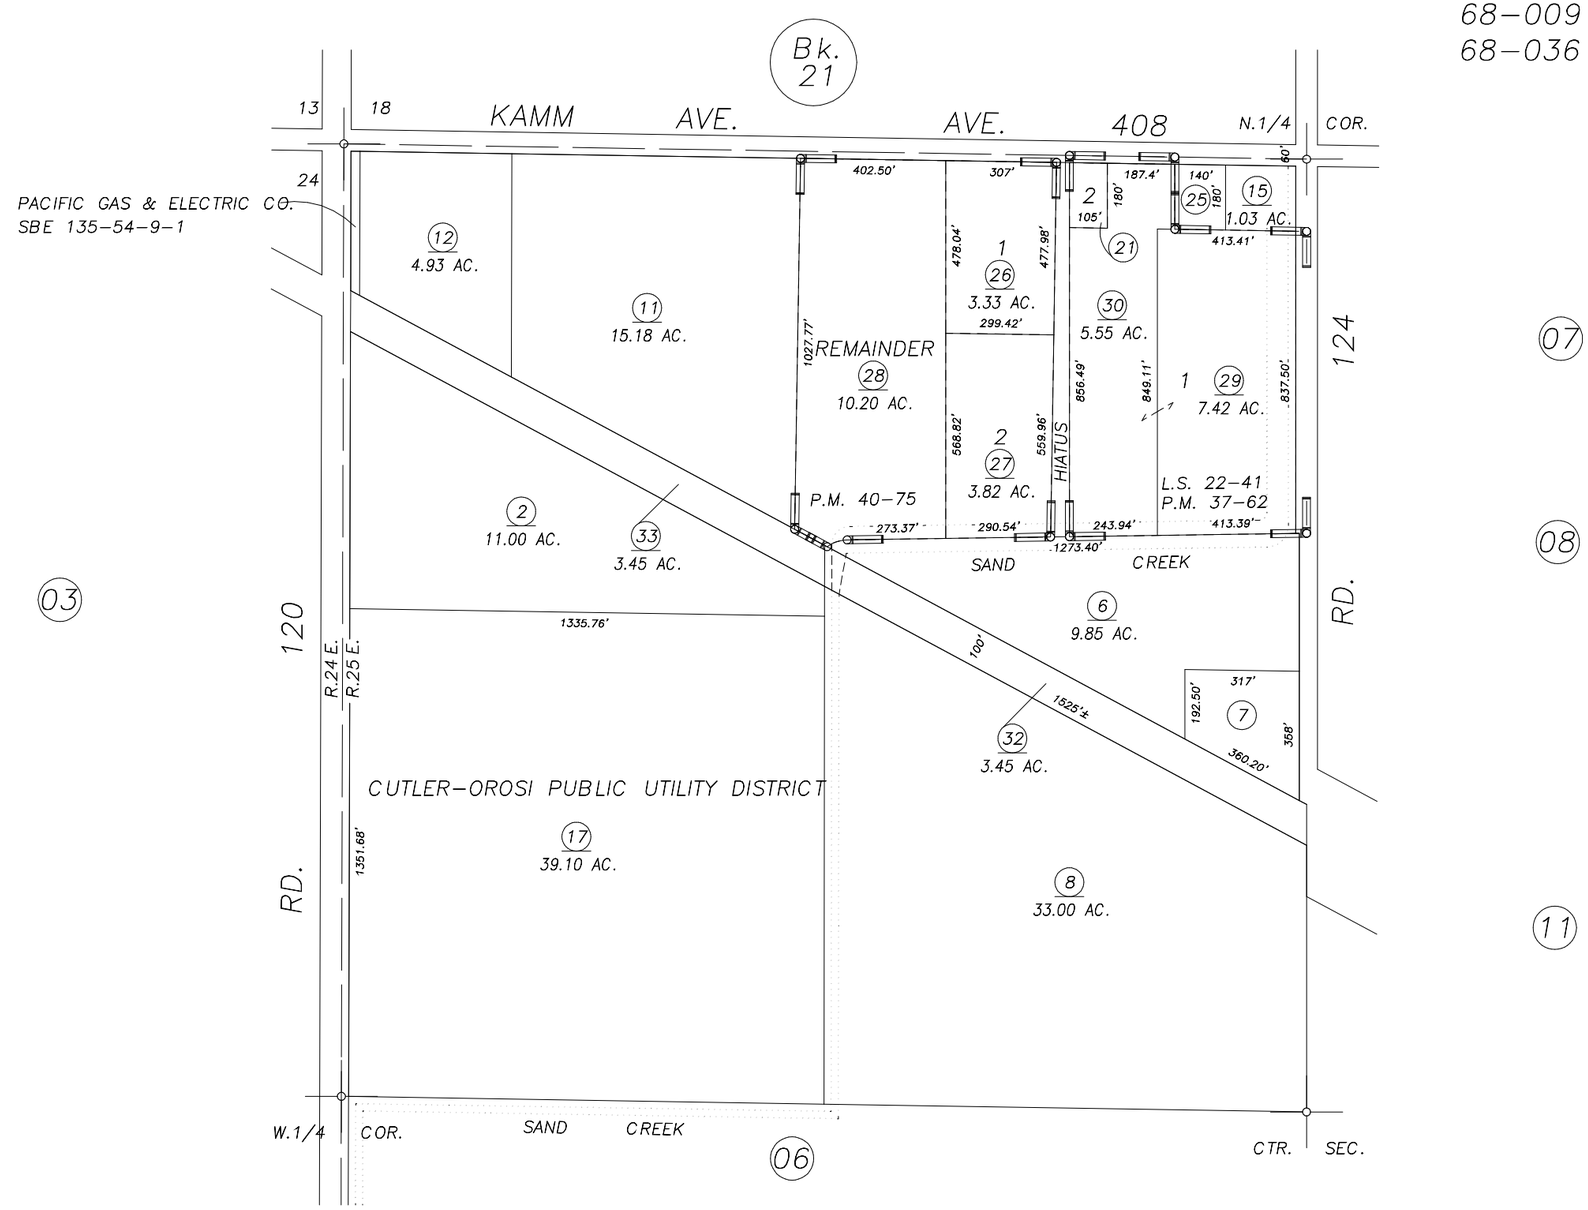

REVISION	DATE	BY
2000–0014762	5/31/2001	KMS

PARCEL MAP 3659, P.M. 37–62
PARCEL MAP 3971, P.M. 40–75
RECORD OF SURVEY, L.S. 22–41

ASSESSOR'S MAPS BK. 032 , PG. 05 .
COUNTY OF TULARE, CALIF.

NOTE: Assessor's Block Numbers Shown in Ellipses
Assessor's Parcel Numbers Shown in Circles

01/02