DISCLAIMER

THIS MAP WAS PREPARED FOR LOCAL PROPERTY ASSESSMENT PURPOSES ONLY AND THE PARCELS SHOWN HEREON MAY NOT COMPLY WITH STATE AND LOCAL SUBDIVISION ORDINANCES, AND NO LIABILITY IS ASSUMED FOR THE USE OF THE INFORMATION SHOWN HEREON.

N 1/2 NW 1/4 OF NE 1/4 SECTION 19, T.16S., R.25E., M.D.B. & M.

Tax Area Code
68-036
68-038

32-07

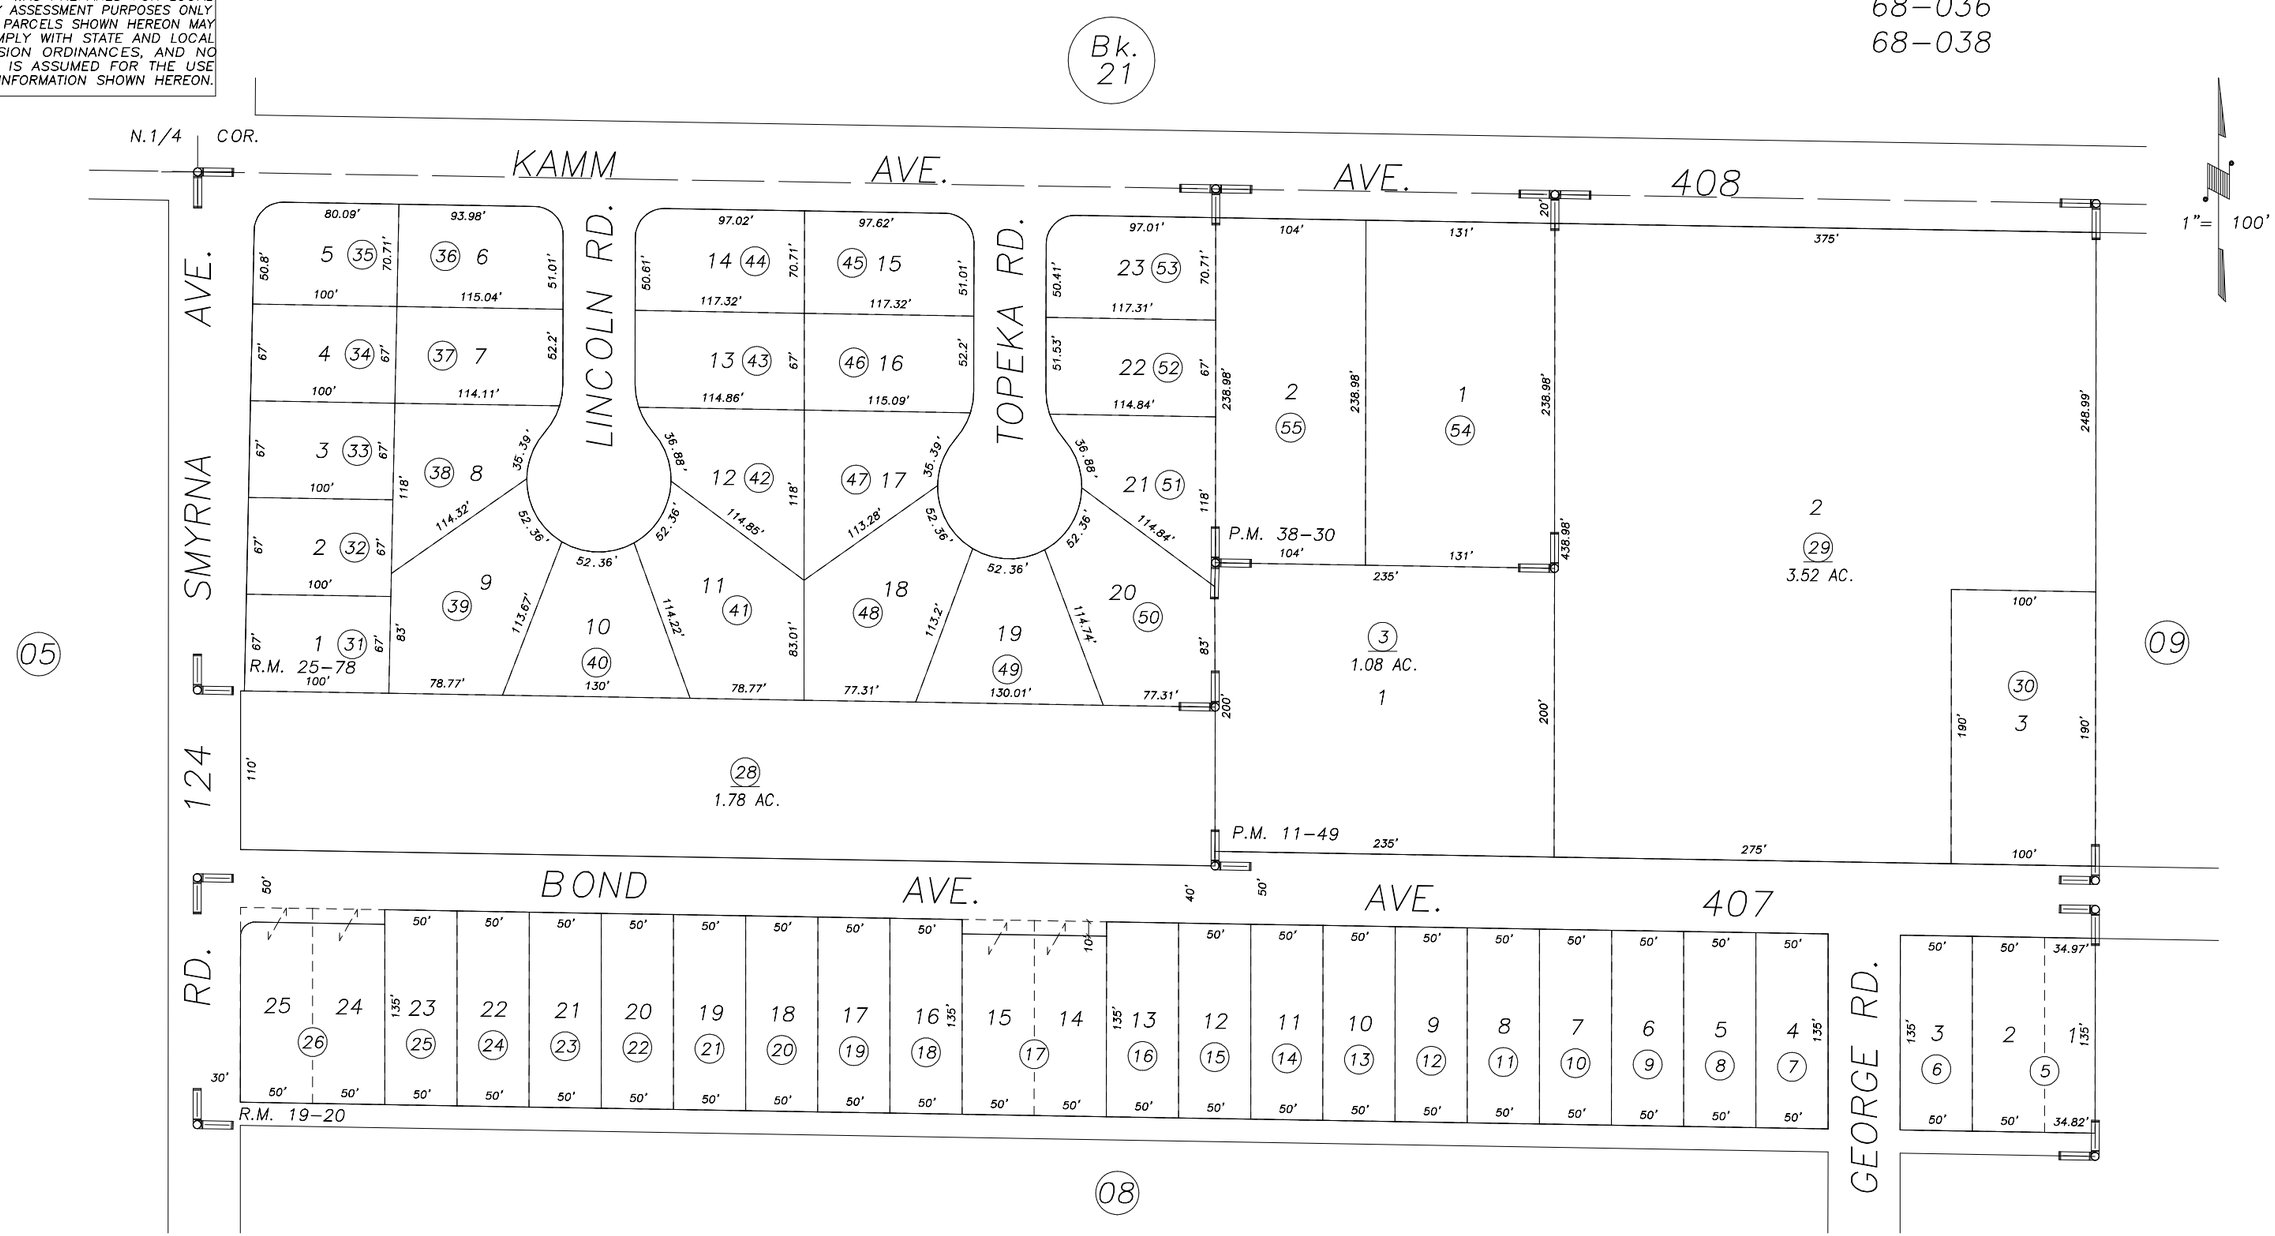

DOC. 94-10998 3/5/98 KPT
REVISION DATE BY

PARCEL MAP 1048, P.M. 11-49
BOND SUBDIVISION, R.M. 19-20
TRACT NO. 514, R.M. 25-78
PARCEL MAP 3727, P.M. 38-30

ASSESSOR'S MAPS BK. 032 , PG. 07 .
COUNTY OF TULARE, CALIF.

NOTE: Assessor's Block Numbers Shown in Ellipses
Assessor's Parcel Numbers Shown in Circles

98/99