N1/2 SEC. 26, T.16S., R.24E., M.D.B.&M.

TAX CODE AREA 167-000

033-01

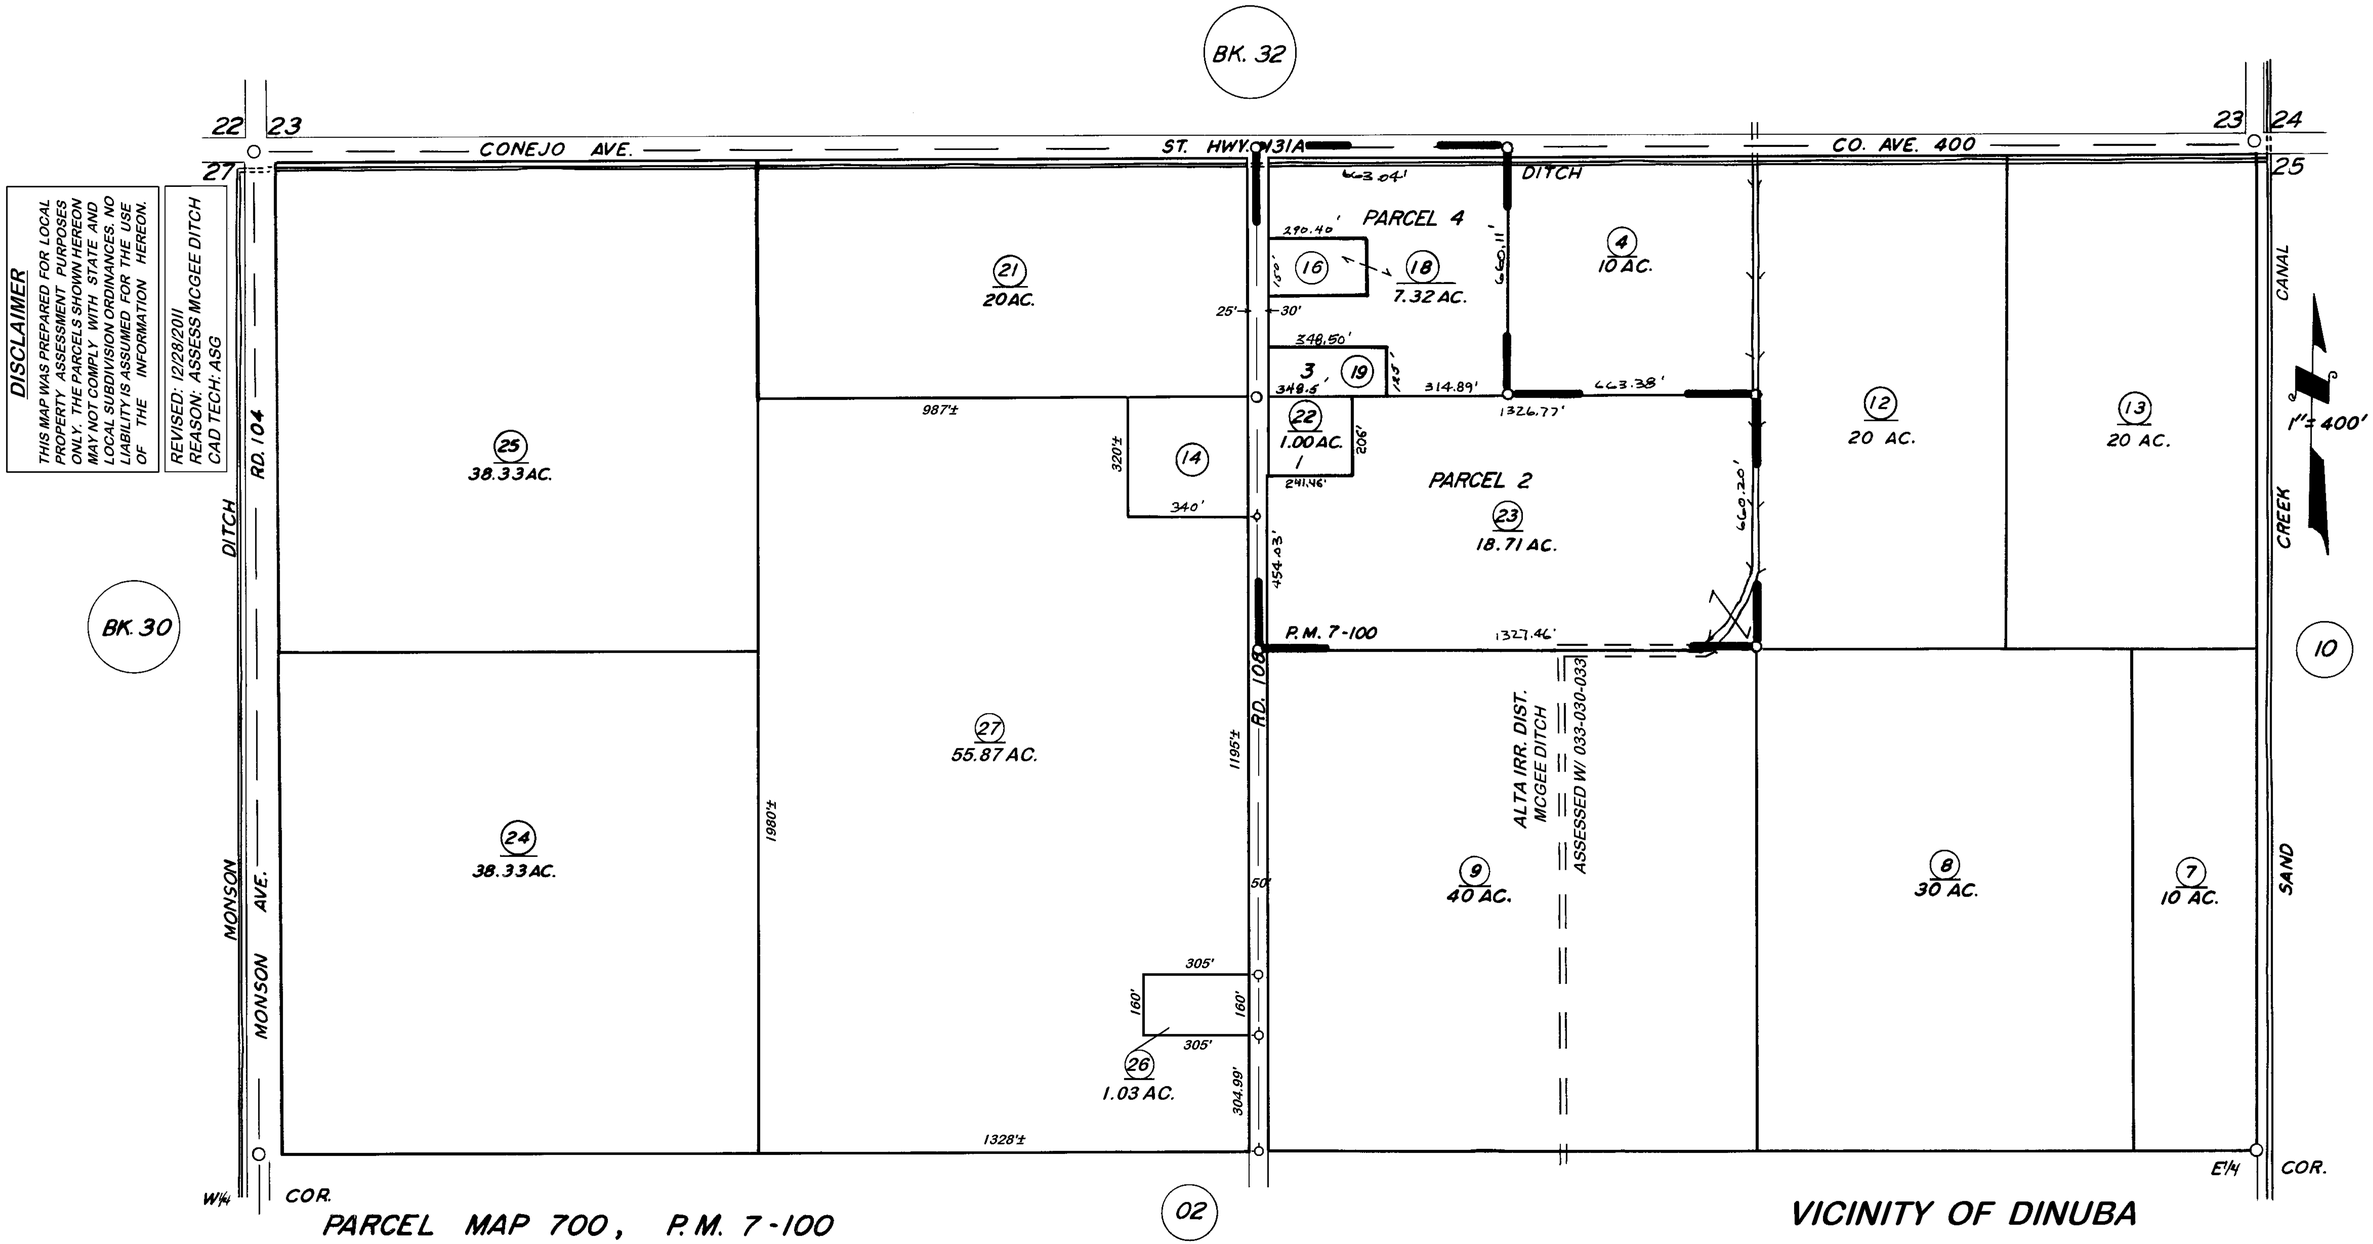

DISCLAIMER

THIS MAP WAS PREPARED FOR LOCAL PROPERTY ASSESSMENT PURPOSES ONLY. THE PARCELS SHOWN HEREON MAY NOT COMPLY WITH STATE AND LOCAL SUBDIVISION ORDINANCES. NO LIABILITY IS ASSUMED FOR THE USE OF THE INFORMATION HEREON.

REVISED: 12/28/2011
REASON: ASSESS MCGEE DITCH
CAD TECH: ASG

PARCEL MAP 700, P.M. 7-100

VICINITY OF DINUBA

ASSESSOR'S MAPS BK. 33, PG. 01

COUNTY OF TULARE, CALIF.

NOTE — ASSESSOR'S BLOCK NUMBERS SHOWN IN ELLIPSES
ASSESSOR'S PARCEL NUMBERS SHOWN IN CIRCLES