DISCLAIMER

THIS MAP WAS PREPARED FOR LOCAL PROPERTY ASSESSMENT PURPOSES ONLY AND THE PARCELS SHOWN HEREON MAY NOT COMPLY WITH STATE AND LOCAL SUBDIVISION ORDINANCES, AND NO LIABILITY IS ASSUMED FOR THE USE OF THE INFORMATION SHOWN HEREON.

SECTIONS 15 & 22, T.16S., R.25E., M.D.B. & M.

Tax Area Code 35–04

68–003
68–004
68–015

1" = 800'

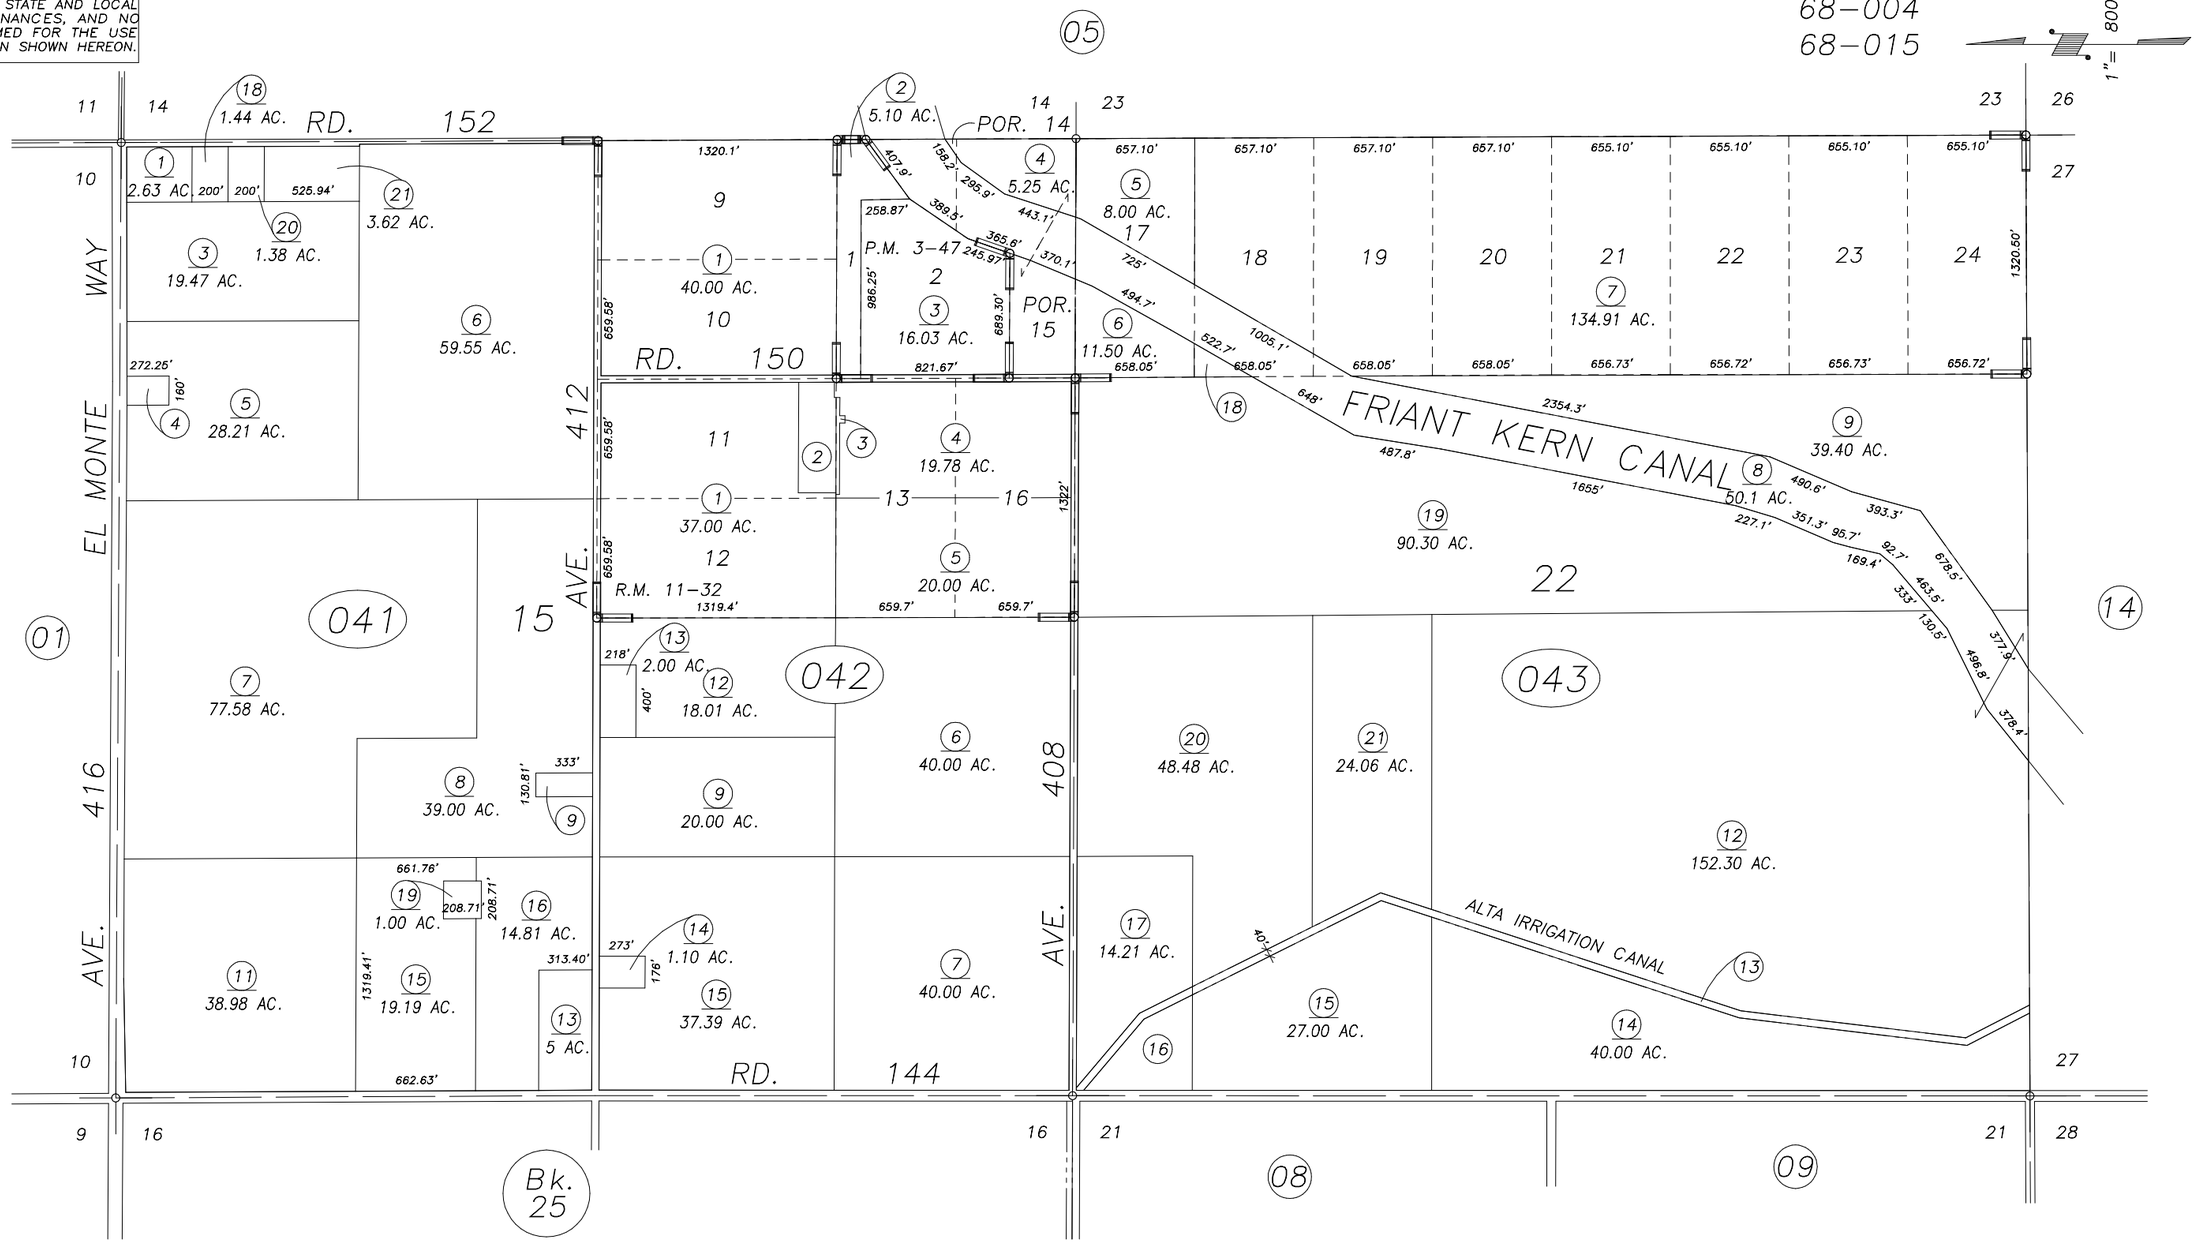

POR. KERN–KENDALL VALENCIA SUB. NO. 1, R.M. 11–32
PARCEL MAP 247, P.M. 3–47

ASSESSOR'S MAPS BK. 035 , PG. 04 .
COUNTY OF TULARE, CALIF.

NOTE: Assessor's Block Numbers Shown in Ellipses
Assessor's Parcel Numbers Shown in Circles

97/98

REVISION	DATE	BY
MAP CORRECTION	9/18/96	KPT