DISCLAIMER

THIS MAP WAS PREPARED FOR LOCAL PROPERTY ASSESSMENT PURPOSES ONLY AND THE PARCELS SHOWN HEREON MAY NOT COMPLY WITH STATE AND LOCAL SUBDIVISION ORDINANCES, AND NO LIABILITY IS ASSUMED FOR THE USE OF THE INFORMATION SHOWN HEREON.

N1/2 SEC.21, T.16S., R.25E., M.D.B.&M.

Tax Area Codes 035-08
068-003

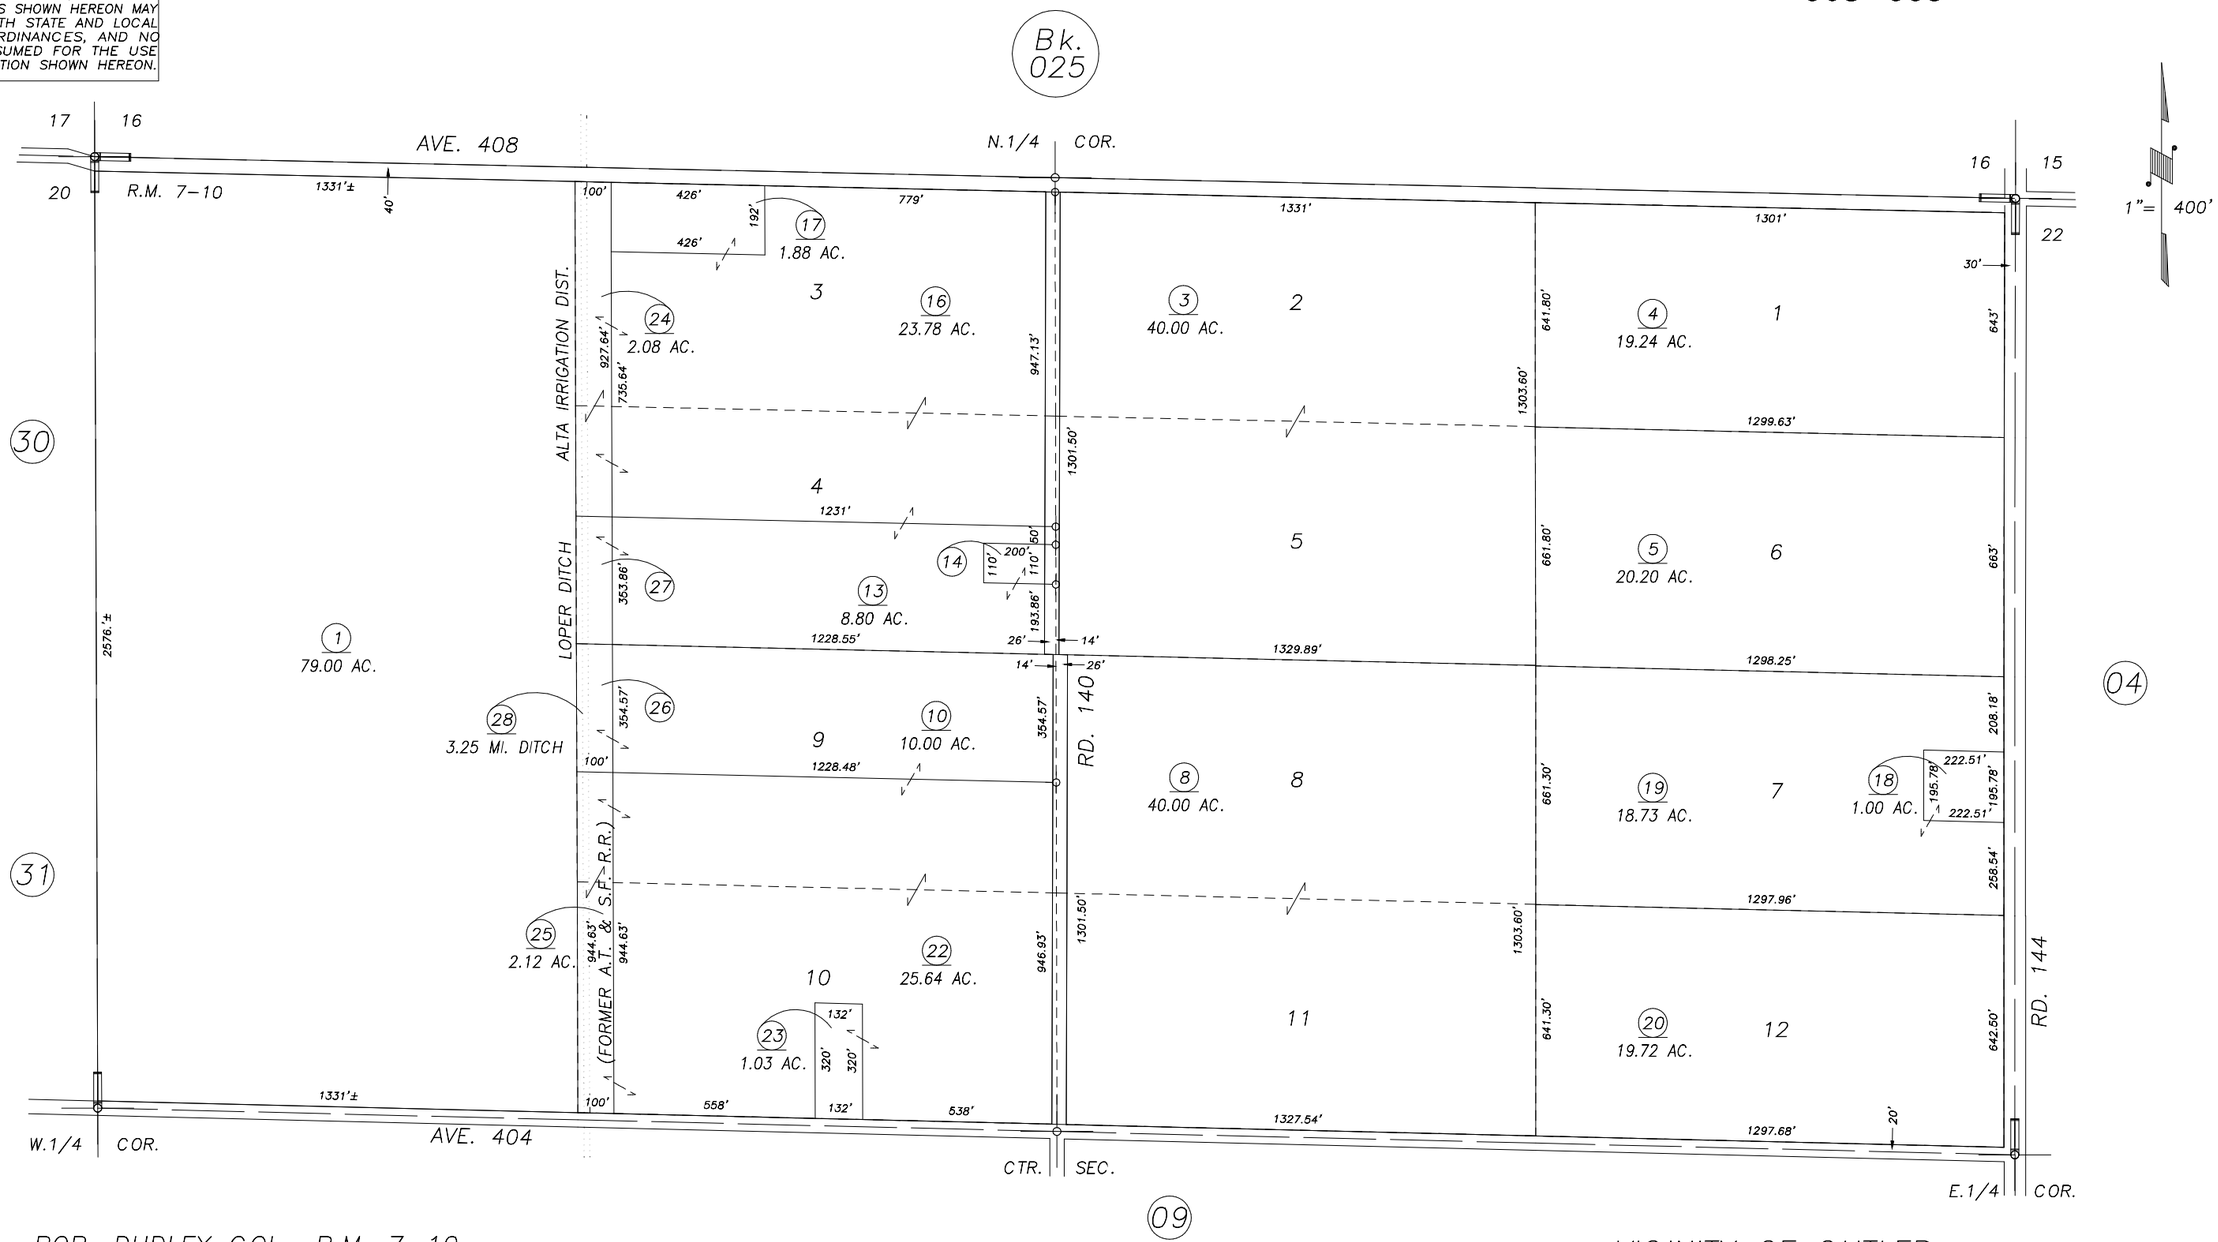

POR. DUDLEY COL., R.M. 7-10

VICINITY OF CUTLER
ASSESSOR'S MAPS BK.035 , PG.08
COUNTY OF TULARE, CALIFORNIA, U.S.A.

NOTE: Assessor's Parcel Numbers Shown in Circles (1)
Assessor's Block Numbers Shown in Elipses (123)

2005-0050771	12/1/2009	JLC
REVISION	DATE	TECH