DISCLAIMER

THIS MAP WAS PREPARED FOR LOCAL PROPERTY ASSESSMENT PURPOSES ONLY AND THE PARCELS SHOWN HEREON MAY NOT COMPLY WITH STATE AND LOCAL SUBDIVISION ORDINANCES, AND NO LIABILITY IS ASSUMED FOR THE USE OF THE INFORMATION SHOWN HEREON.

S 1/2 SECTION 32, T.16S., R.25E., M.D.B. & M.

Tax Area Code 35–17
68–011
68–012
68–028

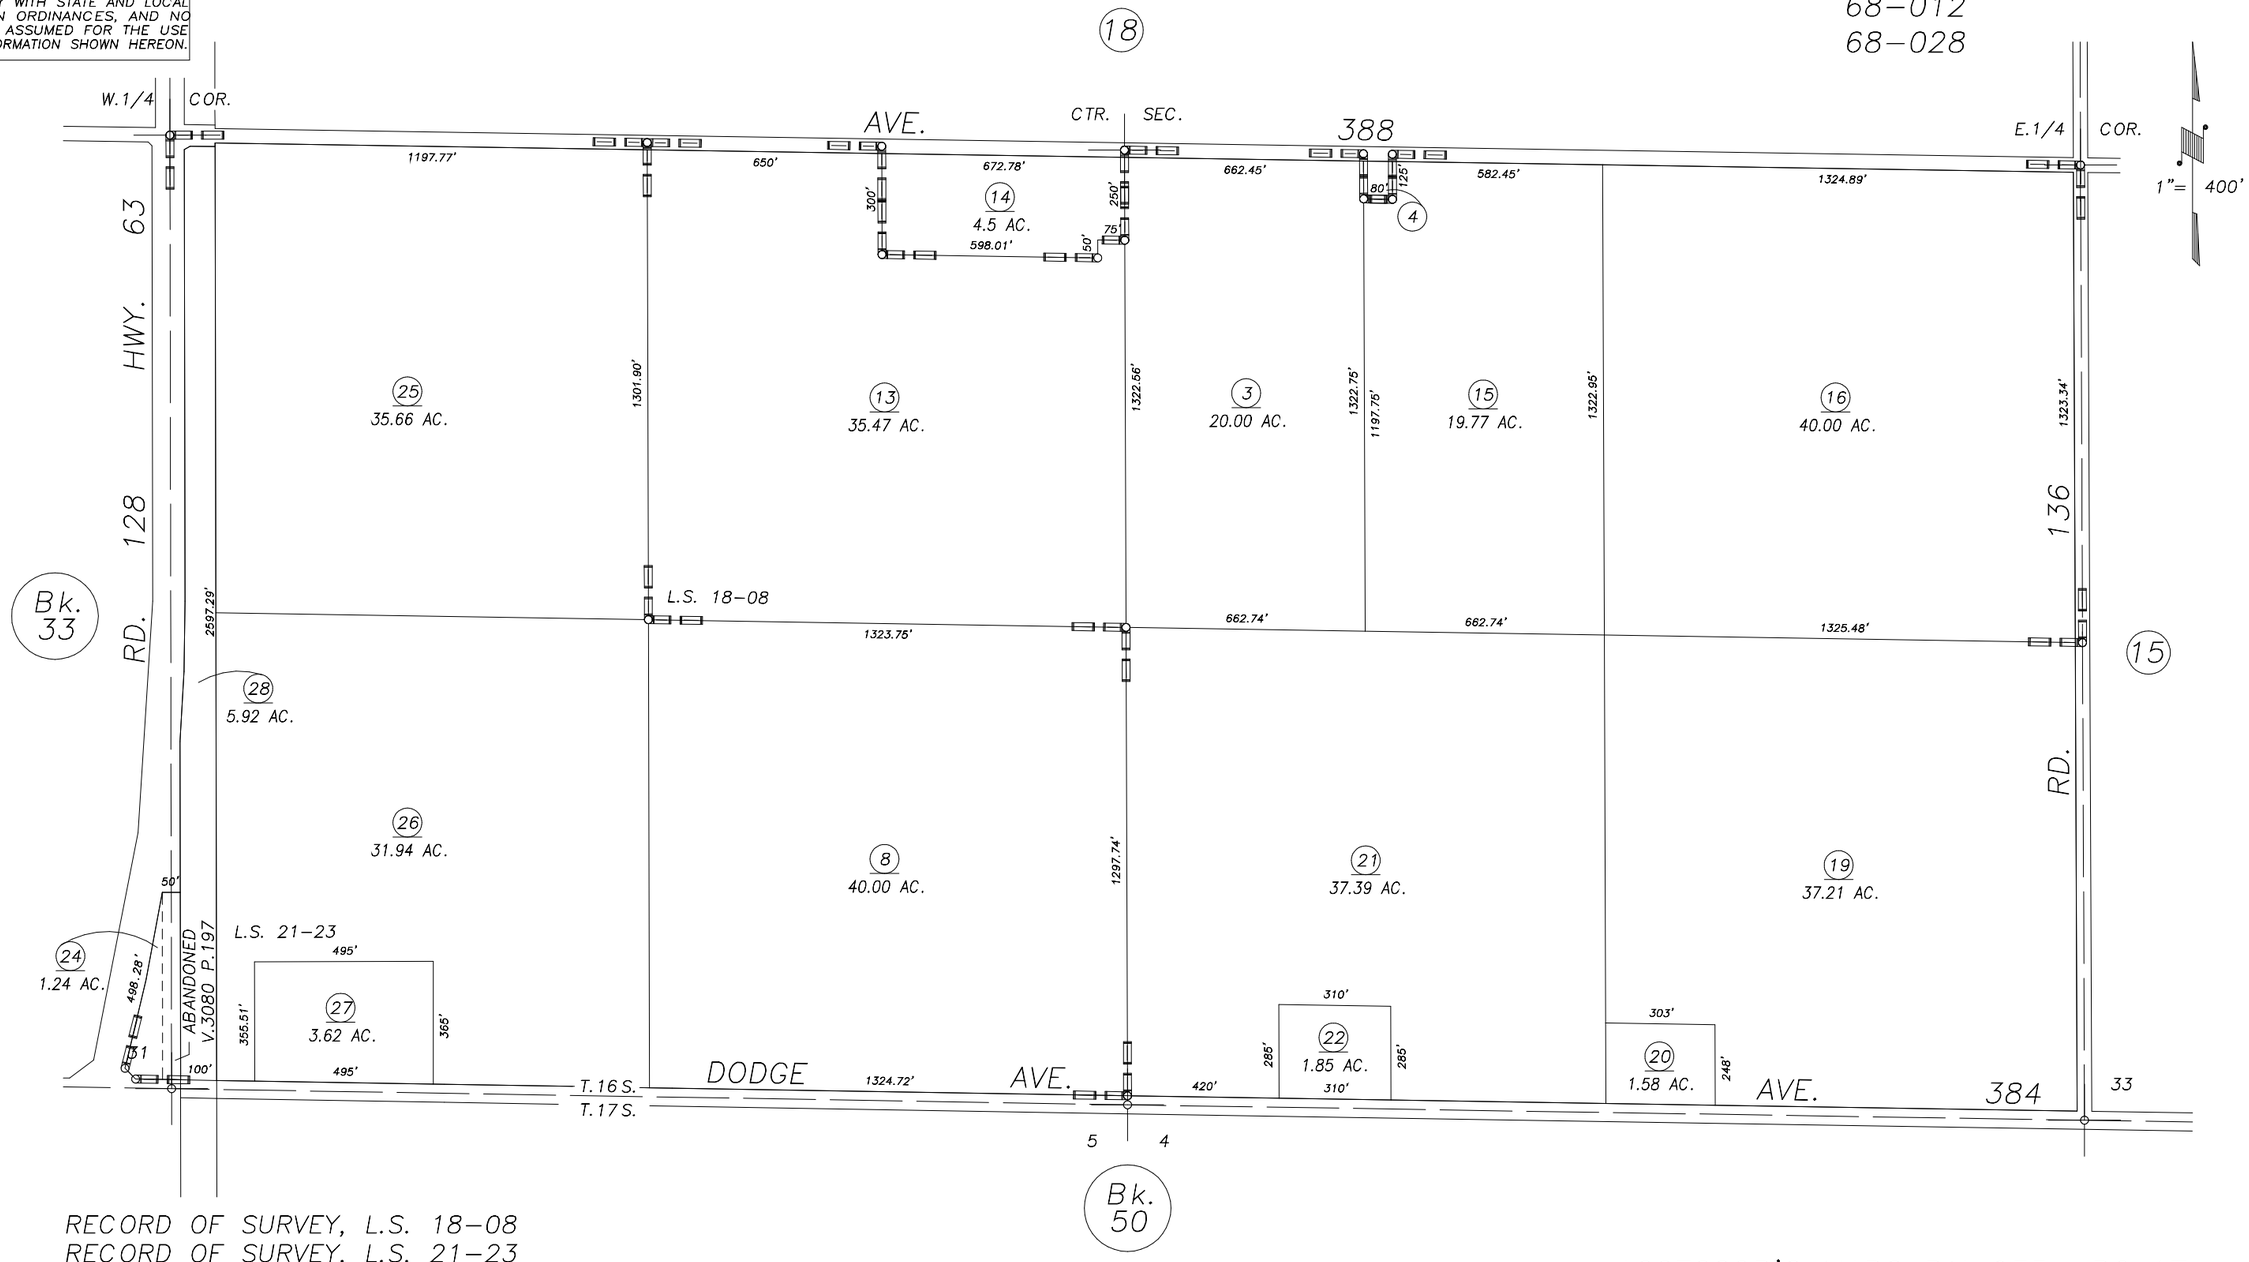

DOC. 98–70815	1/21/00	KPT
REVISION	DATE	BY

RECORD OF SURVEY, L.S. 18–08
RECORD OF SURVEY, L.S. 21–23

ASSESSOR'S MAPS BK. 035 , PG. 17 .
COUNTY OF TULARE, CALIF.

NOTE: Assessor's Block Numbers Shown in Ellipses
Assessor's Parcel Numbers Shown in Circles

00/01