N1/2 SEC. 28, T. 16 S., R. 25 E., M.D.B. & M.

TAX CODE AREA 035-22
068-008
068-003

DISCLAIMER

THIS MAP WAS PREPARED FOR LOCAL PROPERTY ASSESSMENT PURPOSES ONLY. THE PARCELS SHOWN HEREON MAY NOT COMPLY WITH STATE AND LOCAL SUBDIVISION ORDINANCES. NO LIABILITY IS ASSUMED FOR THE USE OF THE INFORMATION HEREON.

REVISED: 05/15/2009
REASON: 2007-006691 8
CAD TECH: LLB

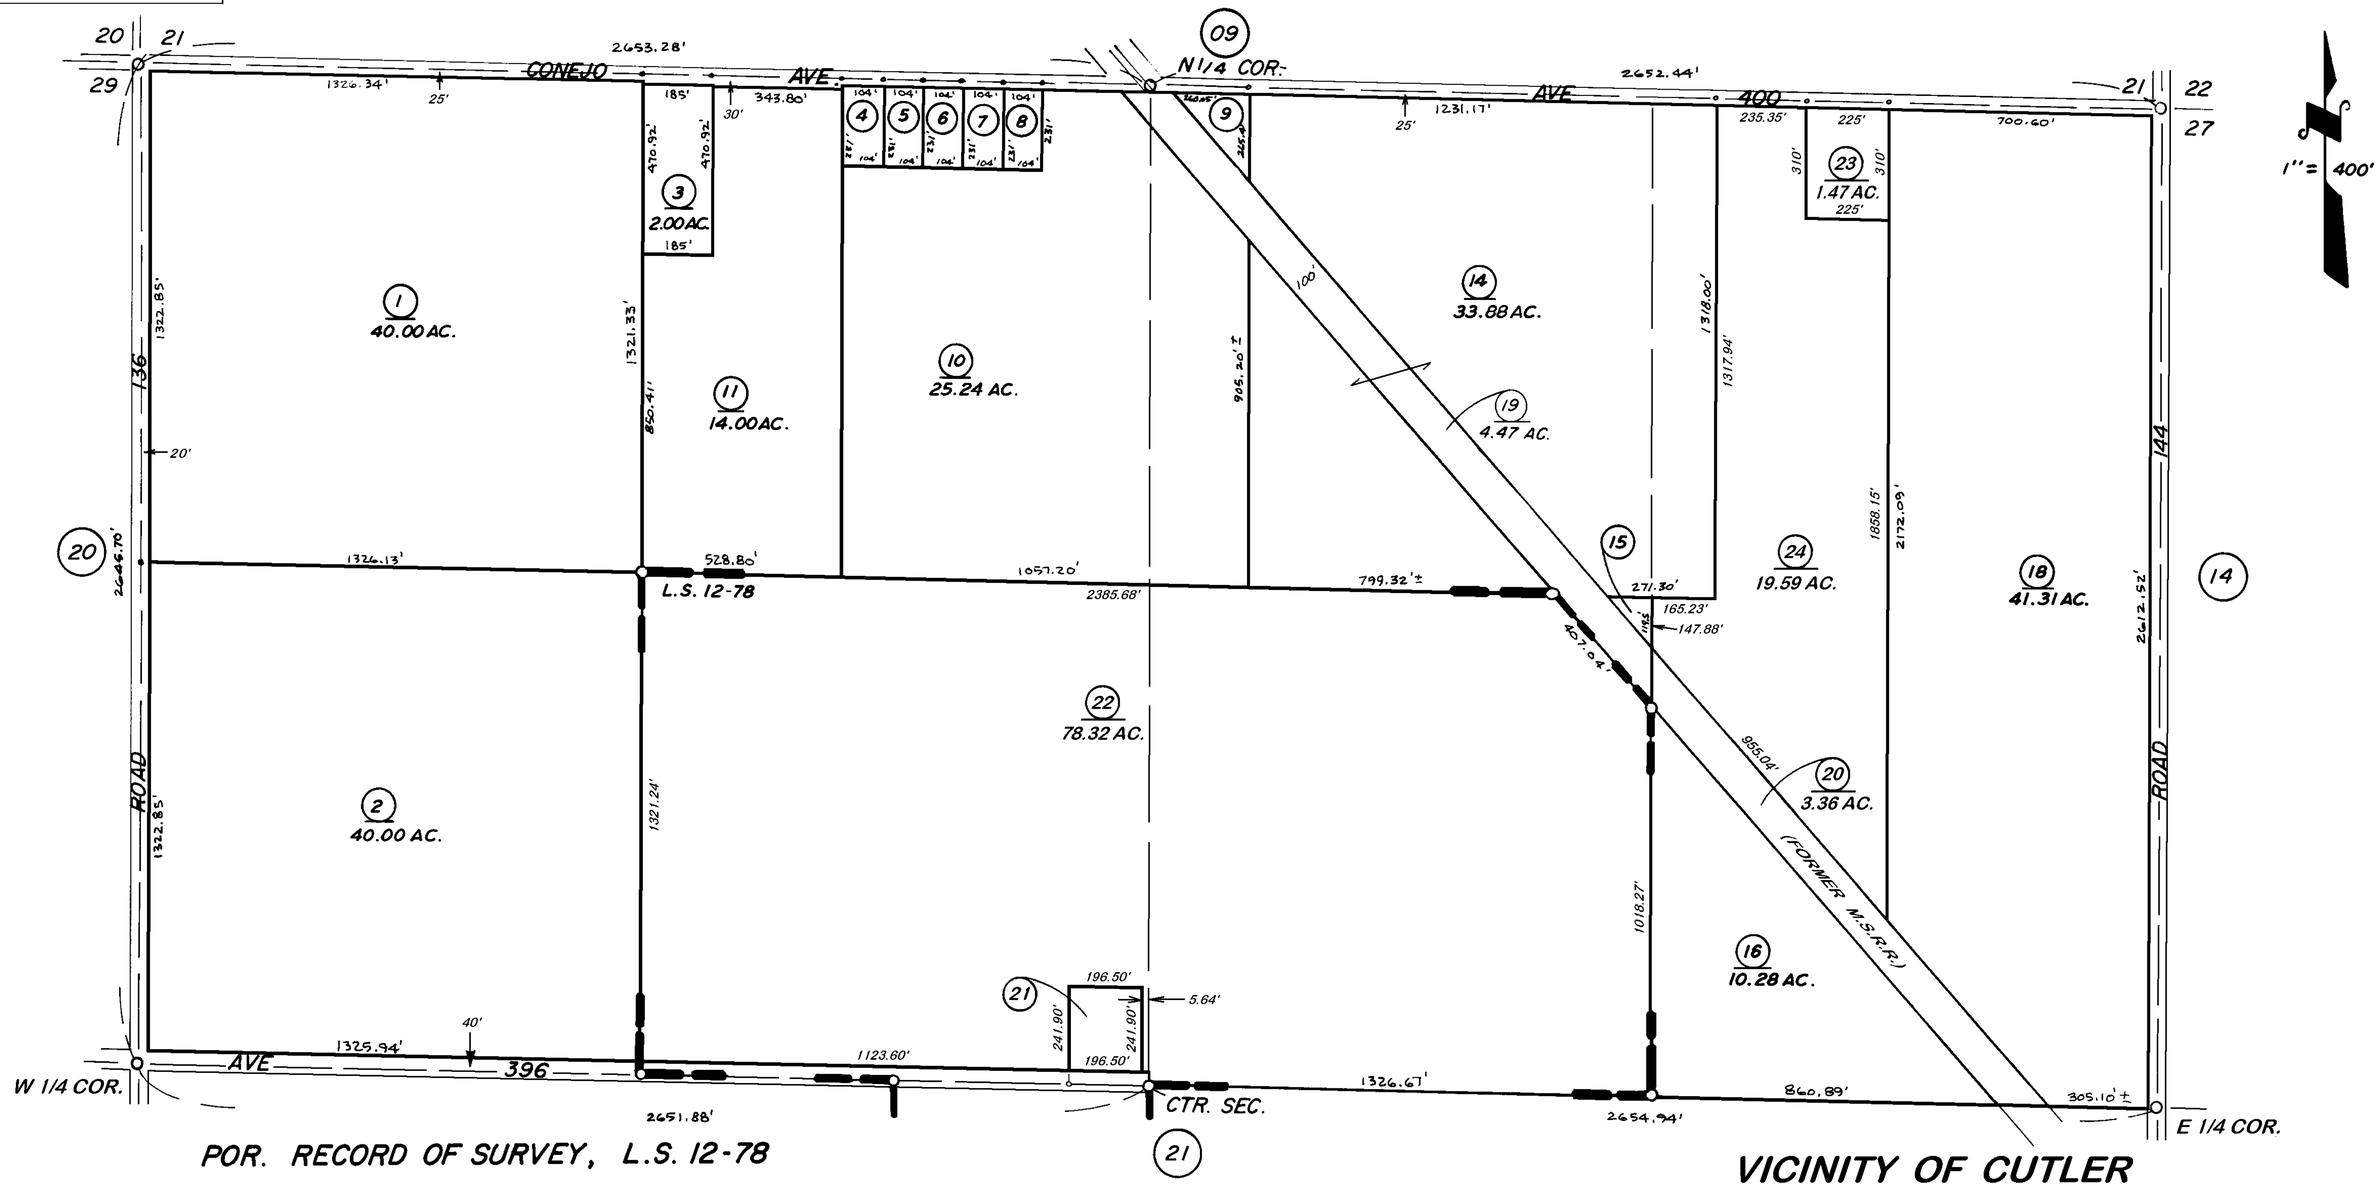

POR. RECORD OF SURVEY, L.S. 12-78

VICINITY OF CUTLER
ASSESSOR'S MAPS BK. 035, PG. 22
COUNTY OF TULARE, CALIF.

NOTE—ASSESSOR'S BLOCK NUMBERS SHOWN IN ELLIPSES
ASSESSOR'S PARCEL NUMBERS SHOWN IN CIRCLES