DISCLAIMER

THIS MAP WAS PREPARED FOR LOCAL PROPERTY ASSESSMENT PURPOSES ONLY AND THE PARCELS SHOWN HEREON MAY NOT COMPLY WITH STATE AND LOCAL SUBDIVISION ORDINANCES, AND NO LIABILITY IS ASSUMED FOR THE USE OF THE INFORMATION SHOWN HEREON.

SEC.'S 25 & 26, T.16S., R.26E., M.D.B. & M.

Tax Area Code 36-07

161-011

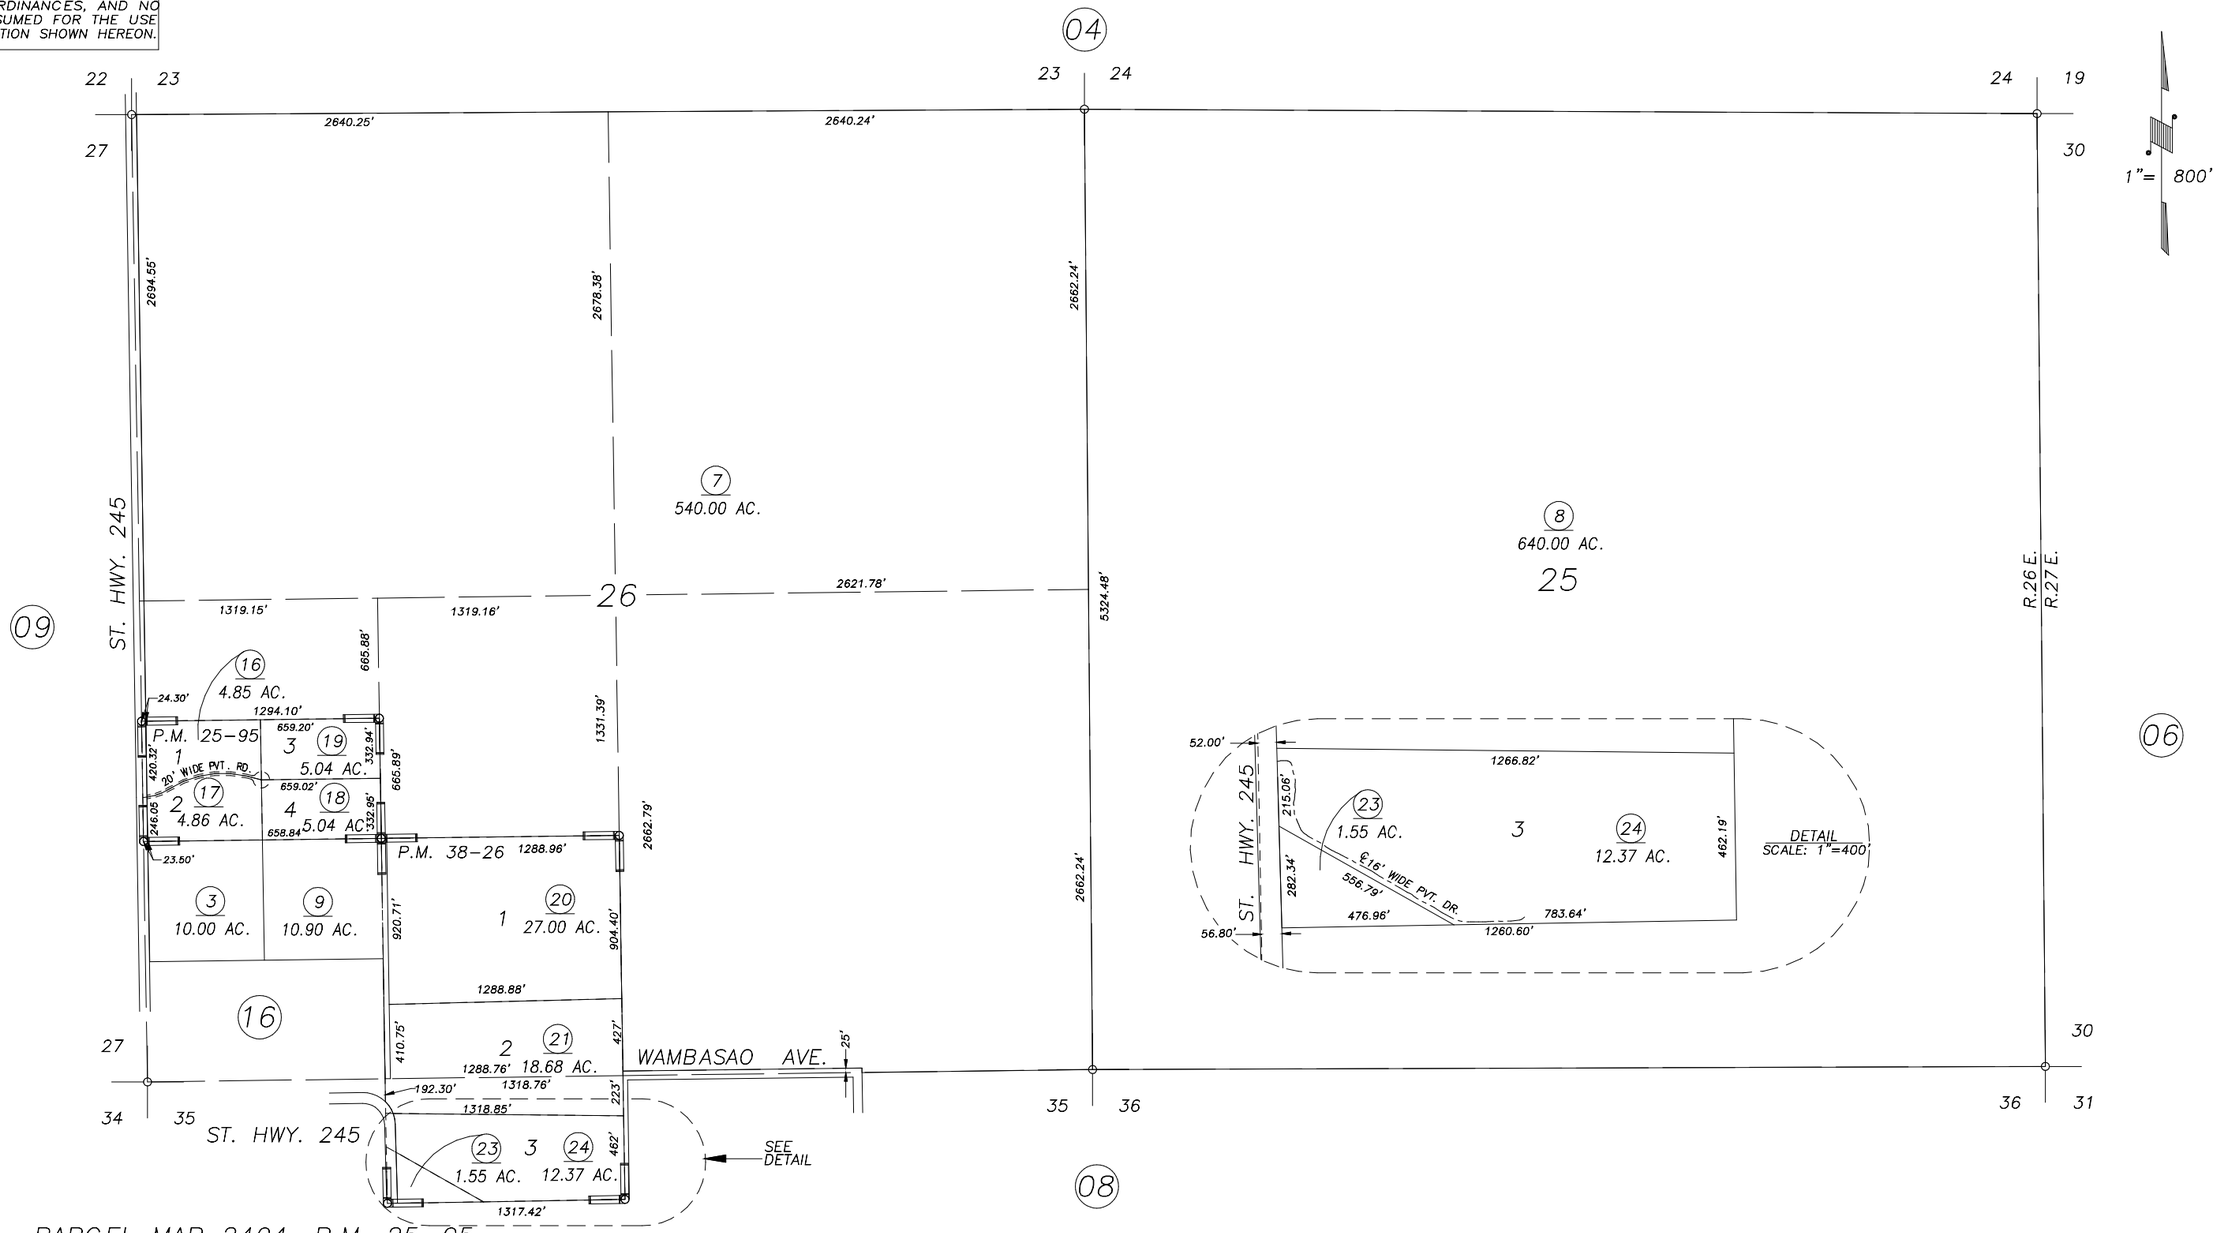

REVISION	DATE	BY
2000-0074702	06/27/01	RJL

PARCEL MAP 2494, P.M. 25-95
PARCEL MAP 3723, P.M. 38-26

ASSESSOR'S MAPS BK. 36 , PG. 07 .
COUNTY OF TULARE, CALIF.

NOTE: Assessor's Block Numbers Shown in Ellipses
Assessor's Parcel Numbers Shown in Circles

01/02