DISCLAIMER

THIS MAP WAS PREPARED FOR LOCAL PROPERTY ASSESSMENT PURPOSES ONLY AND THE PARCELS SHOWN HEREON MAY NOT COMPLY WITH STATE AND LOCAL SUBDIVISION ORDINANCES, AND NO LIABILITY IS ASSUMED FOR THE USE OF THE INFORMATION SHOWN HEREON.

N1/2 SEC.16, T.17S., R.23E., M.D.B.&M.

Tax Area Codes 040-01

148-001
148-005
148-009
148-010

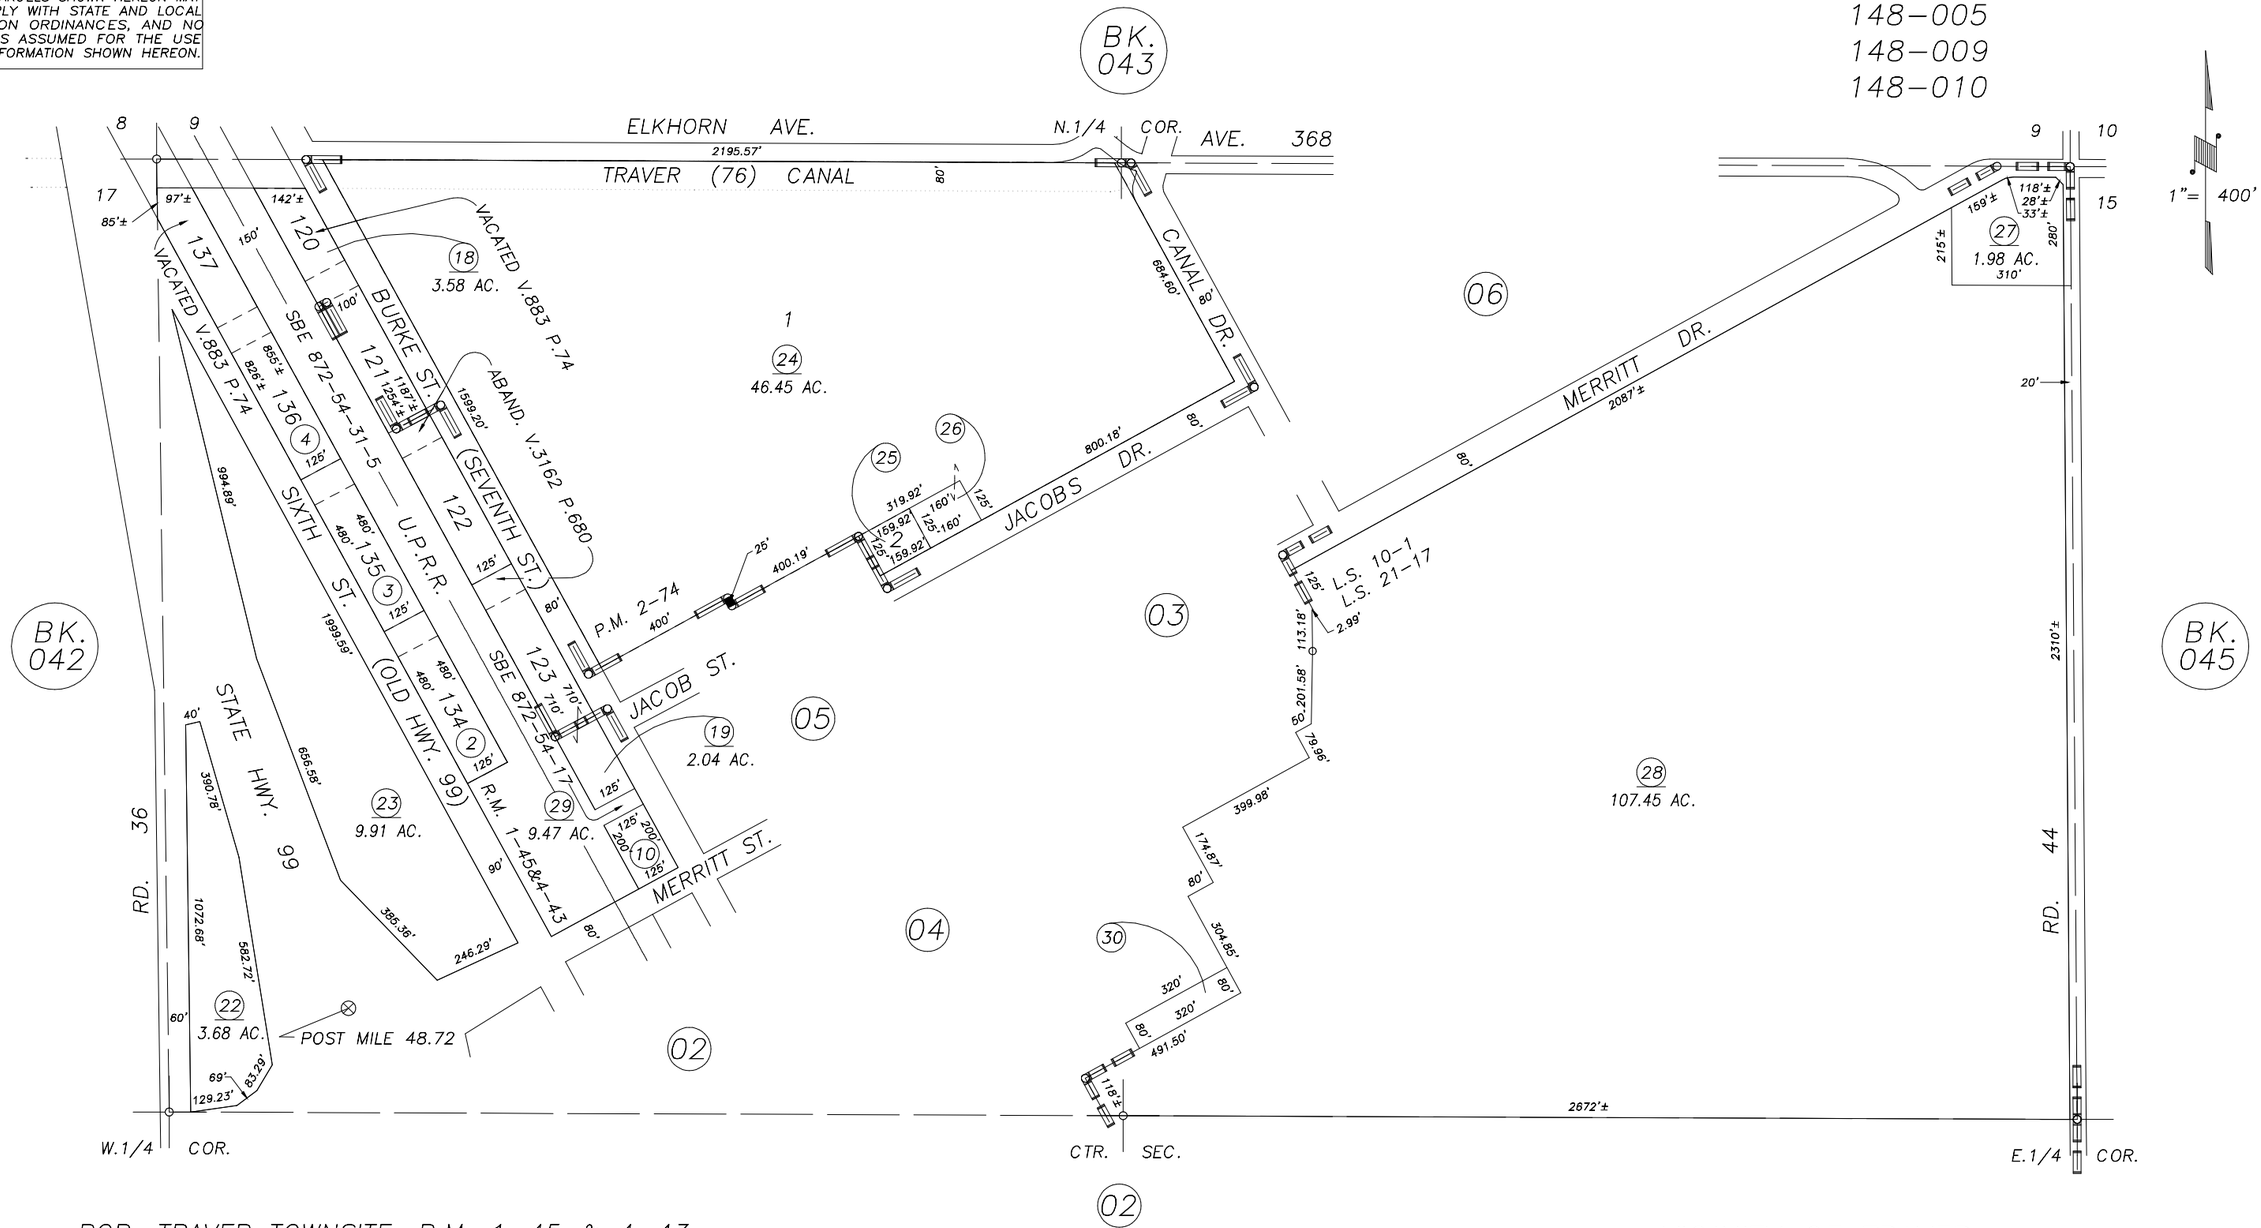

POR. TRAVER TOWNSITE, R.M. 1-45 & 4-43
PARCEL MAP 174, P.M. 2-74
POR. RECORD OF SURVEY, L.S. 10-1
POR. RECORD OF SURVEY, L.S. 21-17

VICINITY OF TRAVER
ASSESSOR'S MAPS BK.040 , PG.01
COUNTY OF TULARE, STATE OF CALIFORNIA, U.S.A.

NOTE: Assessor's Parcel Numbers Shown in Circles (1)
Assessor's Block Numbers Shown in Elipses (123)

CAD CONVERSION	08/26/2002	PHN
REVISION	DATE	TECH