DISCLAIMER

THIS MAP WAS PREPARED FOR LOCAL PROPERTY ASSESSMENT PURPOSES ONLY. THE PARCELS SHOWN HEREON MAY NOT COMPLY WITH STATE AND LOCAL SUBDIVISION ORDINANCES. NO LIABILITY IS ASSUMED FOR THE USE OF THE INFORMATION HEREON.

REVISED: 12/17/2009
REASON: 2005-0029377
CAD TECH: CBT

POR. NE 1/4 SEC. 16, T.17 S., R.23E., M.D.B. & M.

TAX CODE AREA **40-06**

148-009

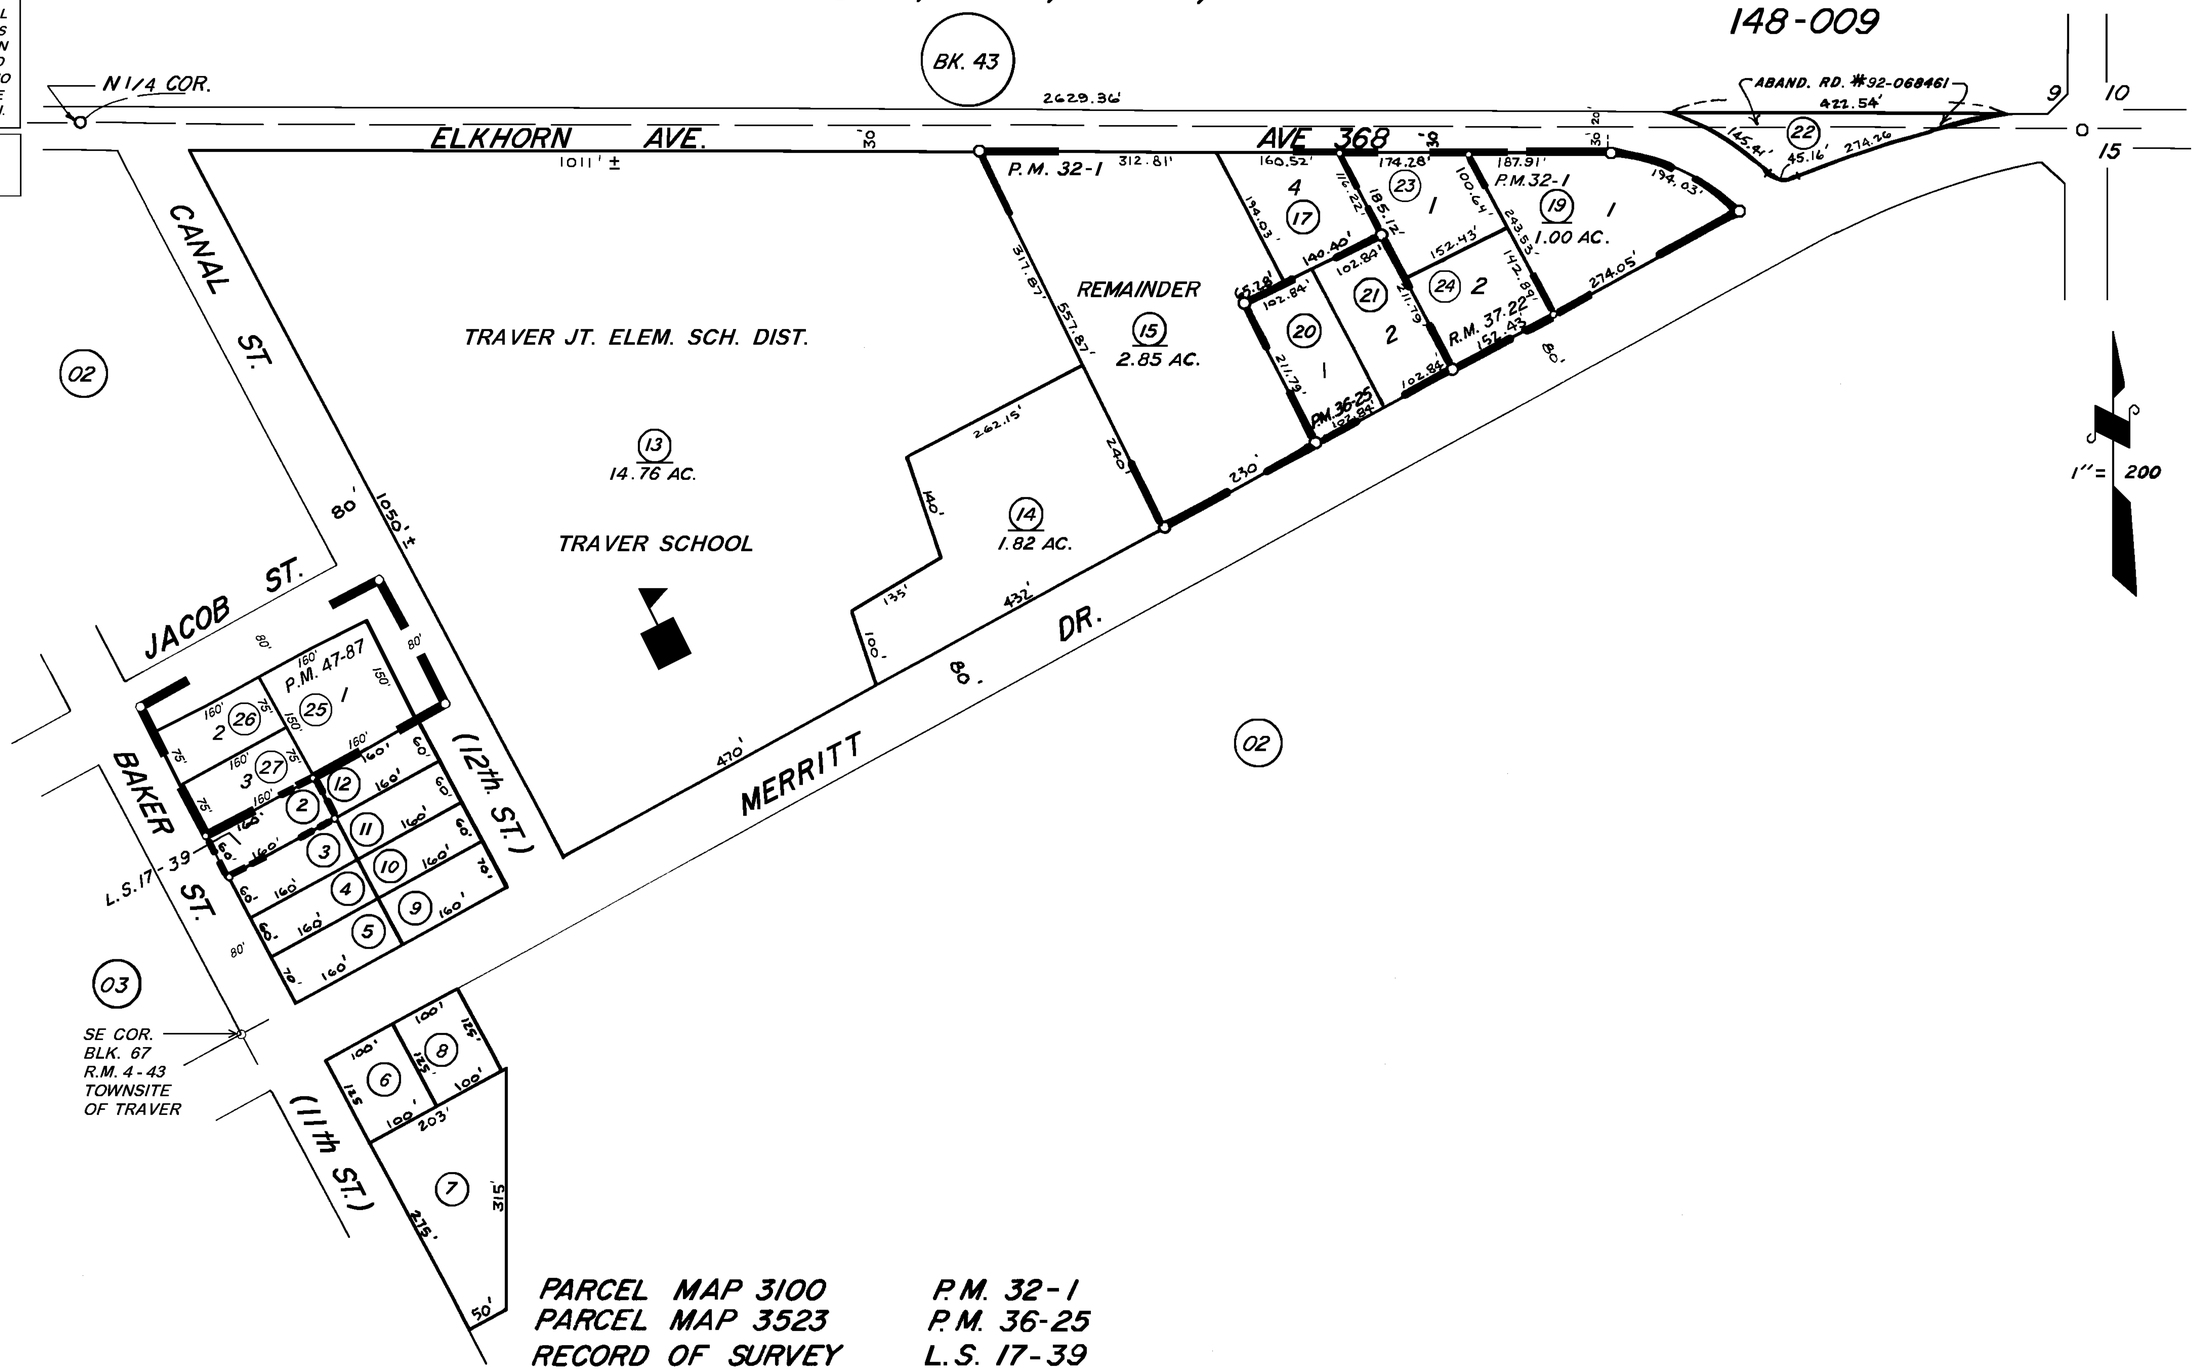

PARCEL MAP 3100	P.M. 32-1
PARCEL MAP 3523	P.M. 36-25
RECORD OF SURVEY	L.S. 17-39
TRACT 707	R.M. 37-22
PARCEL MAP NO. 4682,	P.M. 47-87

ASSESSOR'S MAPS BK. 40 PG. 06

COUNTY OF TULARE, CALIF.

NOTE — ASSESSOR'S BLOCK NUMBERS SHOWN IN ELLIPSES
ASSESSOR'S PARCEL NUMBERS SHOWN IN CIRCLES