DISCLAIMER

THIS MAP WAS PREPARED FOR LOCAL PROPERTY ASSESSMENT PURPOSES ONLY. THE PARCELS SHOWN HEREON MAY NOT COMPLY WITH STATE AND LOCAL SUBDIVISION ORDINANCES. NO LIABILITY IS ASSUMED FOR THE USE OF THE INFORMATION HEREON.

REVISED: 07/14/2008
REASON: 2006-0041506
CAD TECH: JRS

NW 1/4 SEC. 6, T.17S., R.23E., M. D. B. & M.

TAX CODE AREA **42-01**

148-005

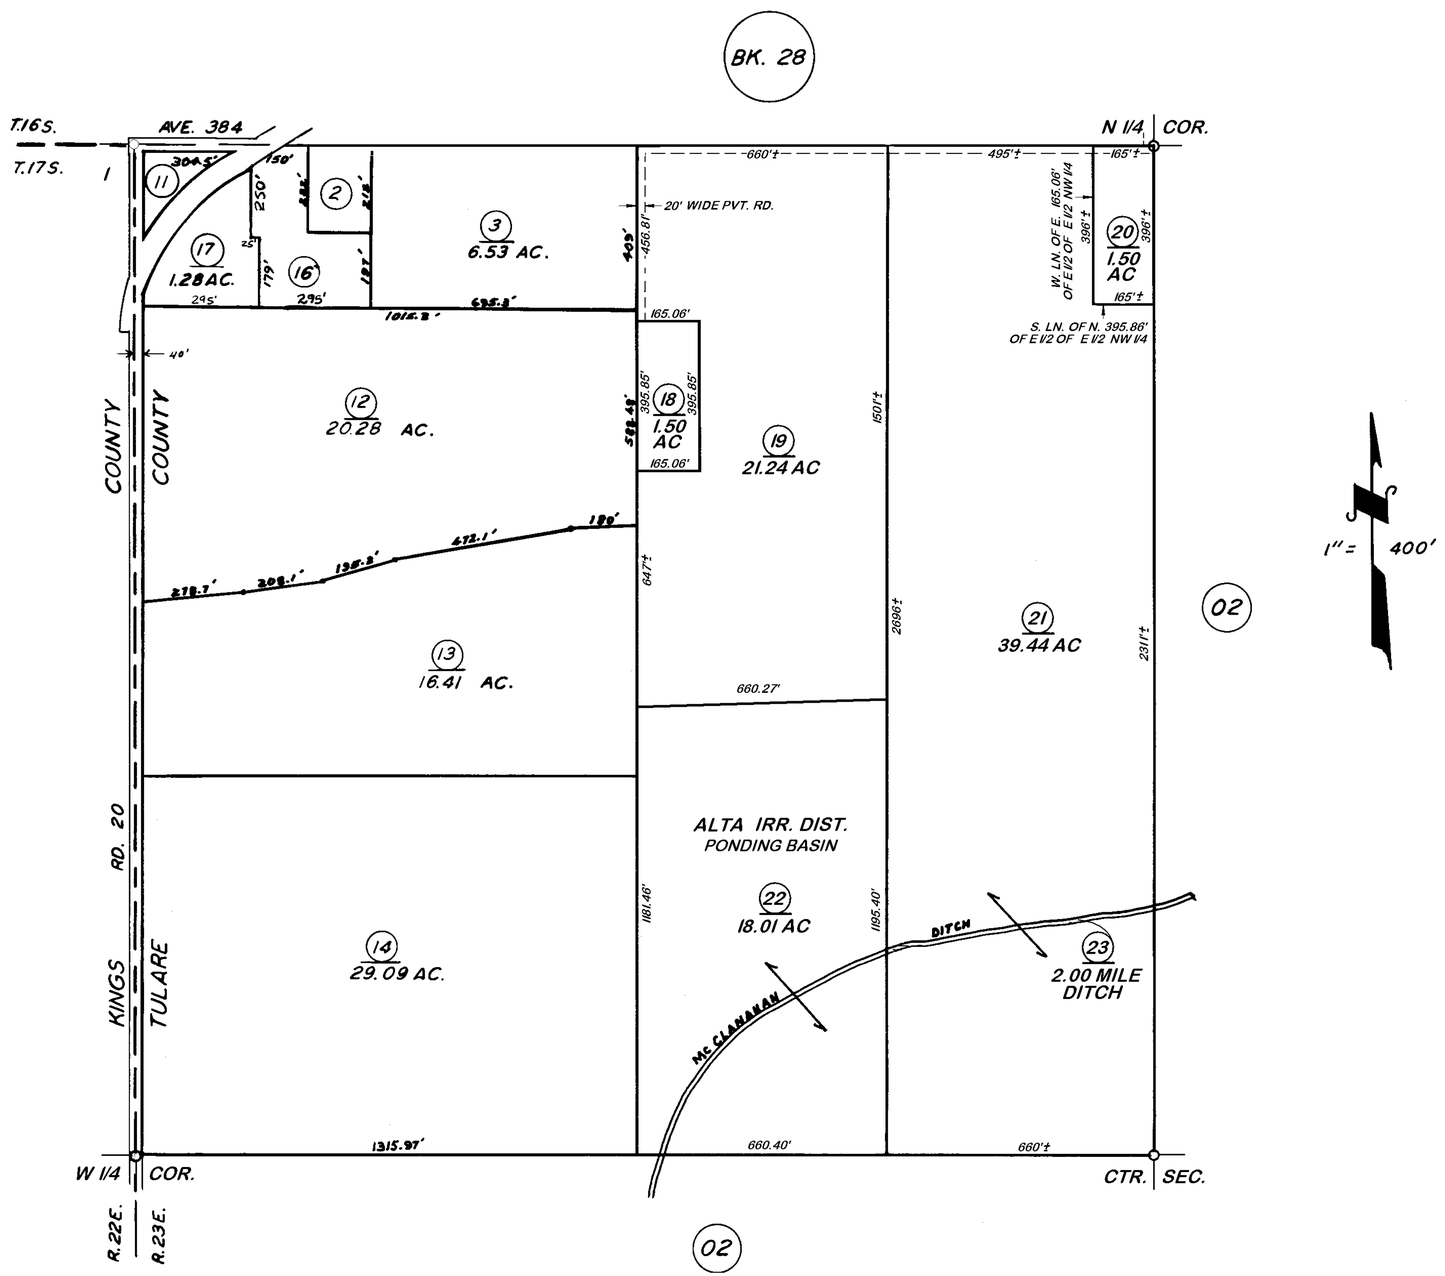

VICINITY OF KINGSBURG

ASSESSOR'S MAPS BK. 042, 1 PG.

COUNTY OF TULARE, CALIF.

NOTE — ASSESSOR'S BLOCK NUMBERS SHOWN IN ELLIPSES
ASSESSOR'S PARCEL NUMBERS SHOWN IN CIRCLES