DISCLAIMER

THIS MAP WAS PREPARED FOR LOCAL PROPERTY ASSESSMENT PURPOSES ONLY AND THE PARCELS SHOWN HEREON MAY NOT COMPLY WITH STATE AND LOCAL SUBDIVISION ORDINANCES, AND NO LIABILITY IS ASSUMED FOR THE USE OF THE INFORMATION SHOWN HEREON.

SEC. 1 & POR. SEC. 2, T.17S., R.23E., M.D.B.& M.

Tax Area Code 043-02
100-001

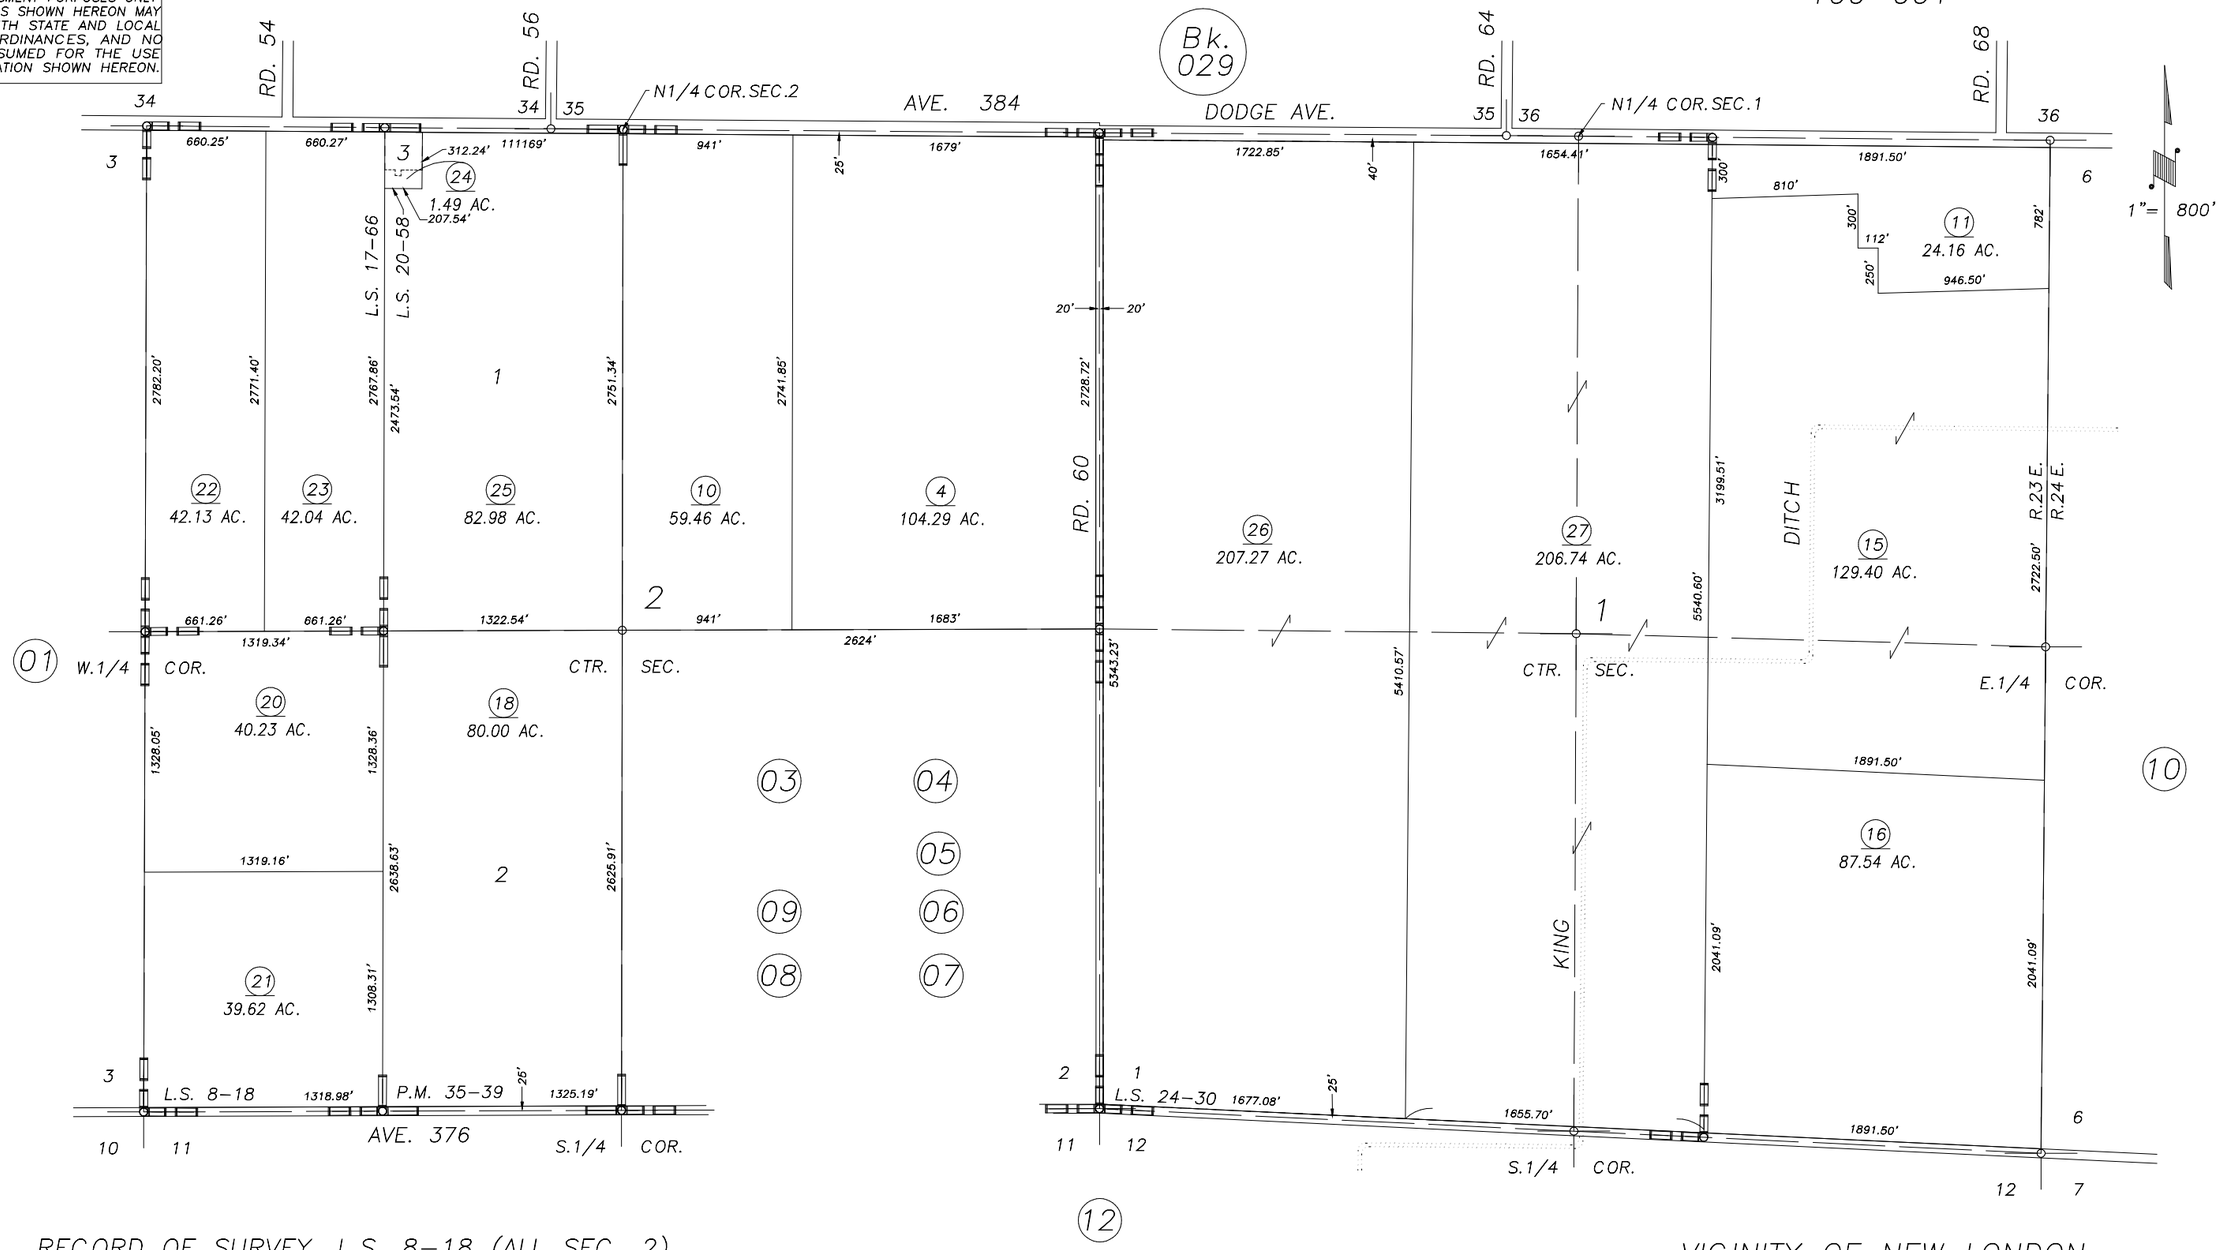

REVISION	DATE	TECH
1999-0057979	02/12/2002	RJL

RECORD OF SURVEY, L.S. 8-18 (ALL SEC. 2)
PARCEL MAP 3437, P.M. 35-39
RECORD OF SURVEY, L.S. 17-66
RECORD OF SURVEY, L.S. 20-58
RECORD OF SURVEY, L.S. 24-30

VICINITY OF NEW LONDON
ASSESSOR'S MAPS BK. 043 , PG. 02 .
COUNTY OF TULARE, CALIF.

NOTE: Assessor's Block Numbers Shown in Ellipses
Assessor's Parcel Numbers Shown in Circles

01/02