SEC.1 & SEC.2, T.17S., R.23E., M.D.B.&M.

Tax Area Codes 043–02
100–001

DISCLAIMER

THIS MAP WAS PREPARED FOR LOCAL PROPERTY ASSESSMENT PURPOSES ONLY AND THE PARCELS SHOWN HEREON MAY NOT COMPLY WITH STATE AND LOCAL SUBDIVISION ORDINANCES, AND NO LIABILITY IS ASSUMED FOR THE USE OF THE INFORMATION SHOWN HEREON.

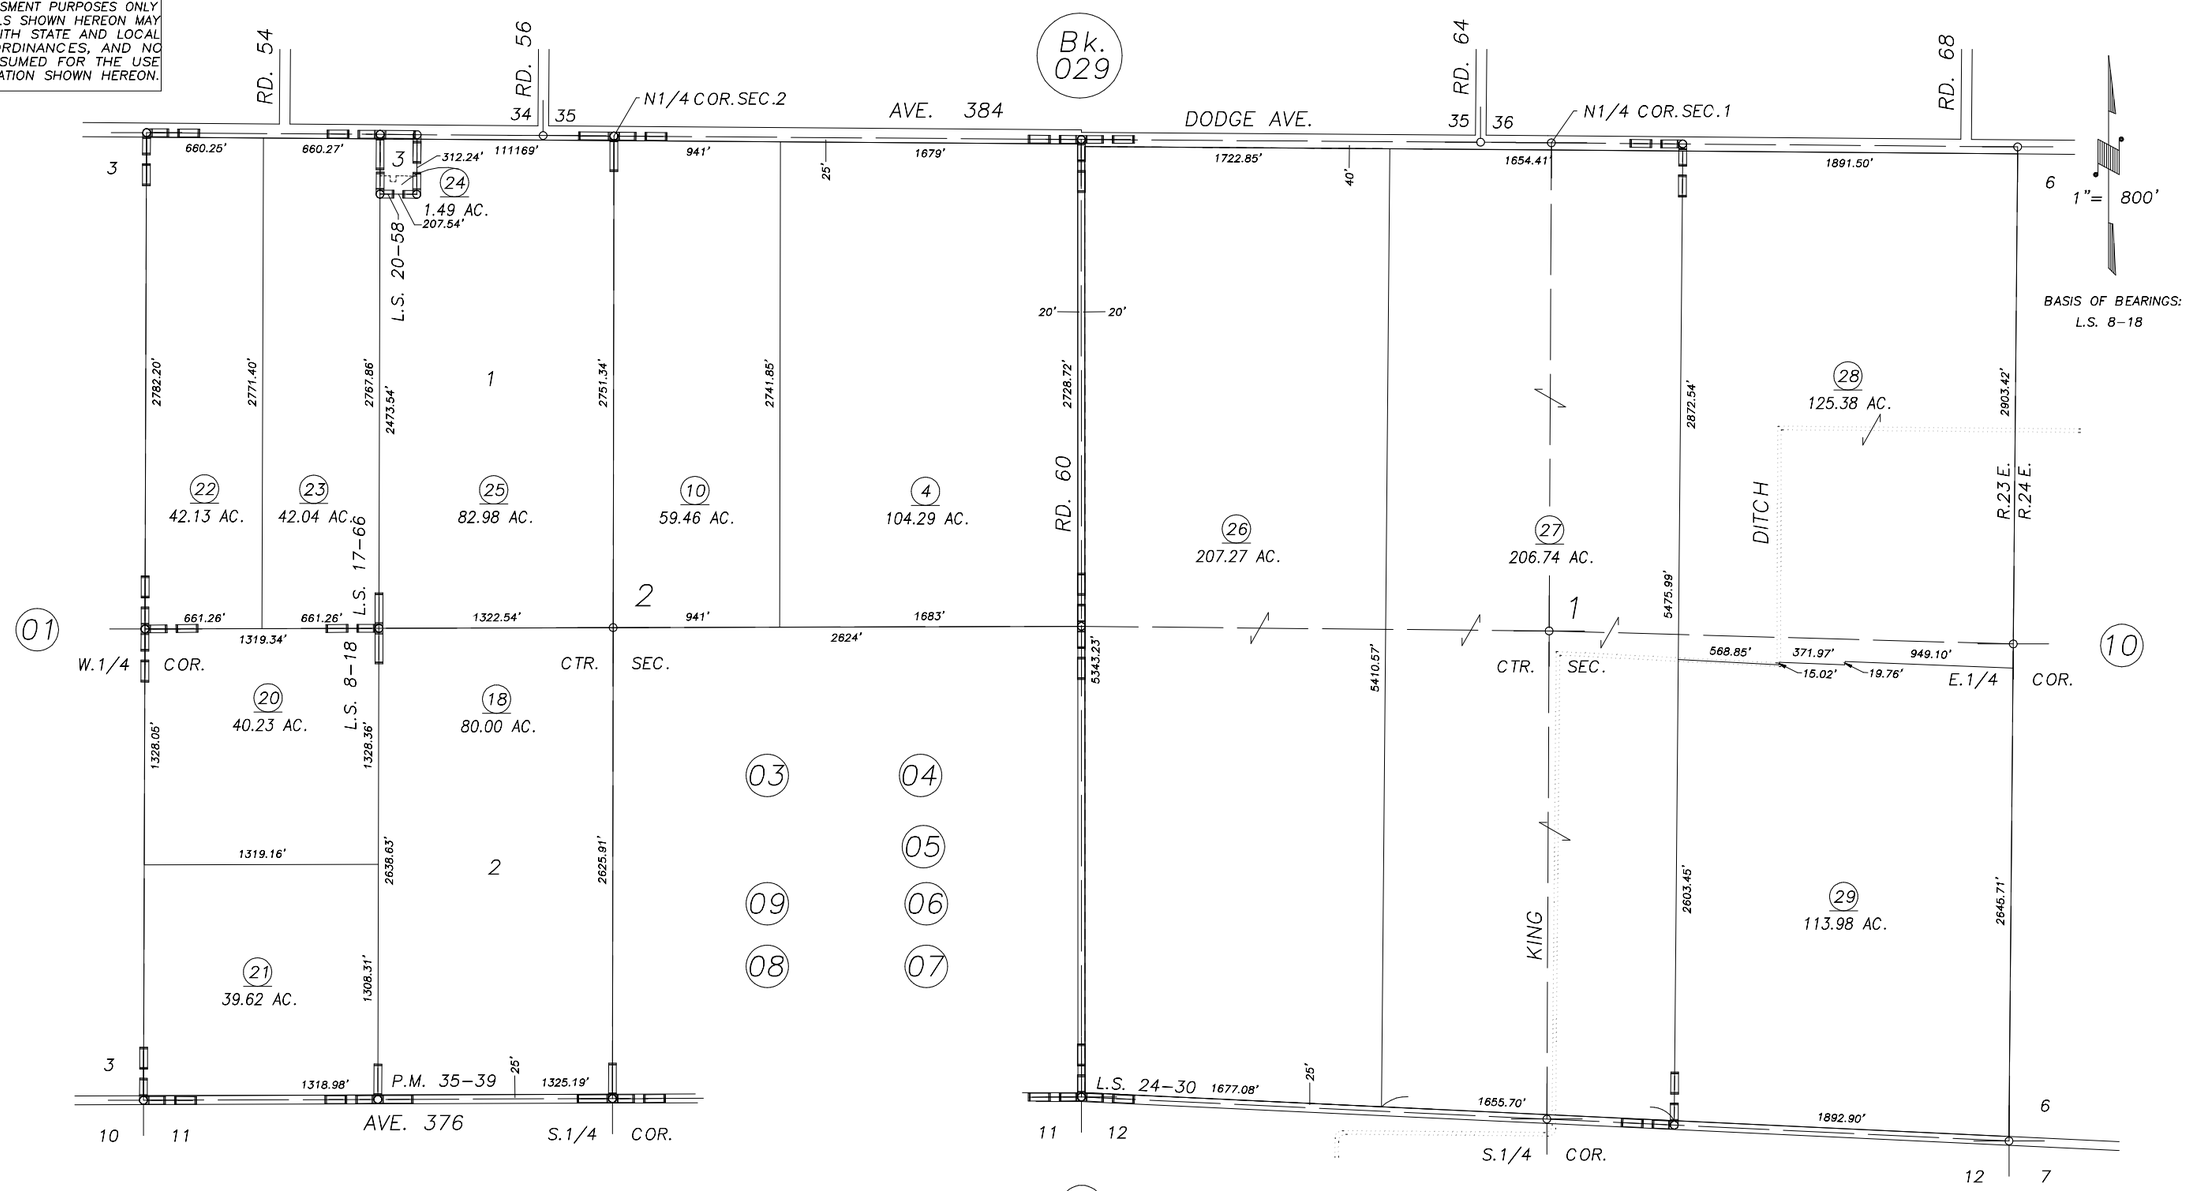

RECORD OF SURVEY, L.S. 8–18 (ALL SEC. 2)
PARCEL MAP 3437, P.M. 35–39
RECORD OF SURVEY, L.S. 17–66
RECORD OF SURVEY, L.S. 20–58
RECORD OF SURVEY, L.S. 24–30

VICINITY OF NEW LONDON
ASSESSOR'S MAPS BK.043 , PG.02
COUNTY OF TULARE, CALIFORNIA, U.S.A.

NOTE: Assessor's Parcel Numbers Shown in Circles (1)
Assessor's Block Numbers Shown in Elipses (123)

REVISION	DATE	TECH
2003–0064180	11/02/2004	PHN