DISCLAIMER

THIS MAP WAS PREPARED FOR LOCAL PROPERTY ASSESSMENT PURPOSES ONLY. THE PARCELS SHOWN HEREON MAY NOT COMPLY WITH STATE AND LOCAL SUBDIVISION ORDINANCES. NO LIABILITY IS ASSUMED FOR THE USE OF THE INFORMATION HEREON.

REVISED: 08/01/2012
REASON: 2012-0033108
CAD TECH: NFL

SEC. 9 & 10, T.17S., R.23E., M. D. B. & M.

TAX CODE AREA 43-13
148-001
148-009

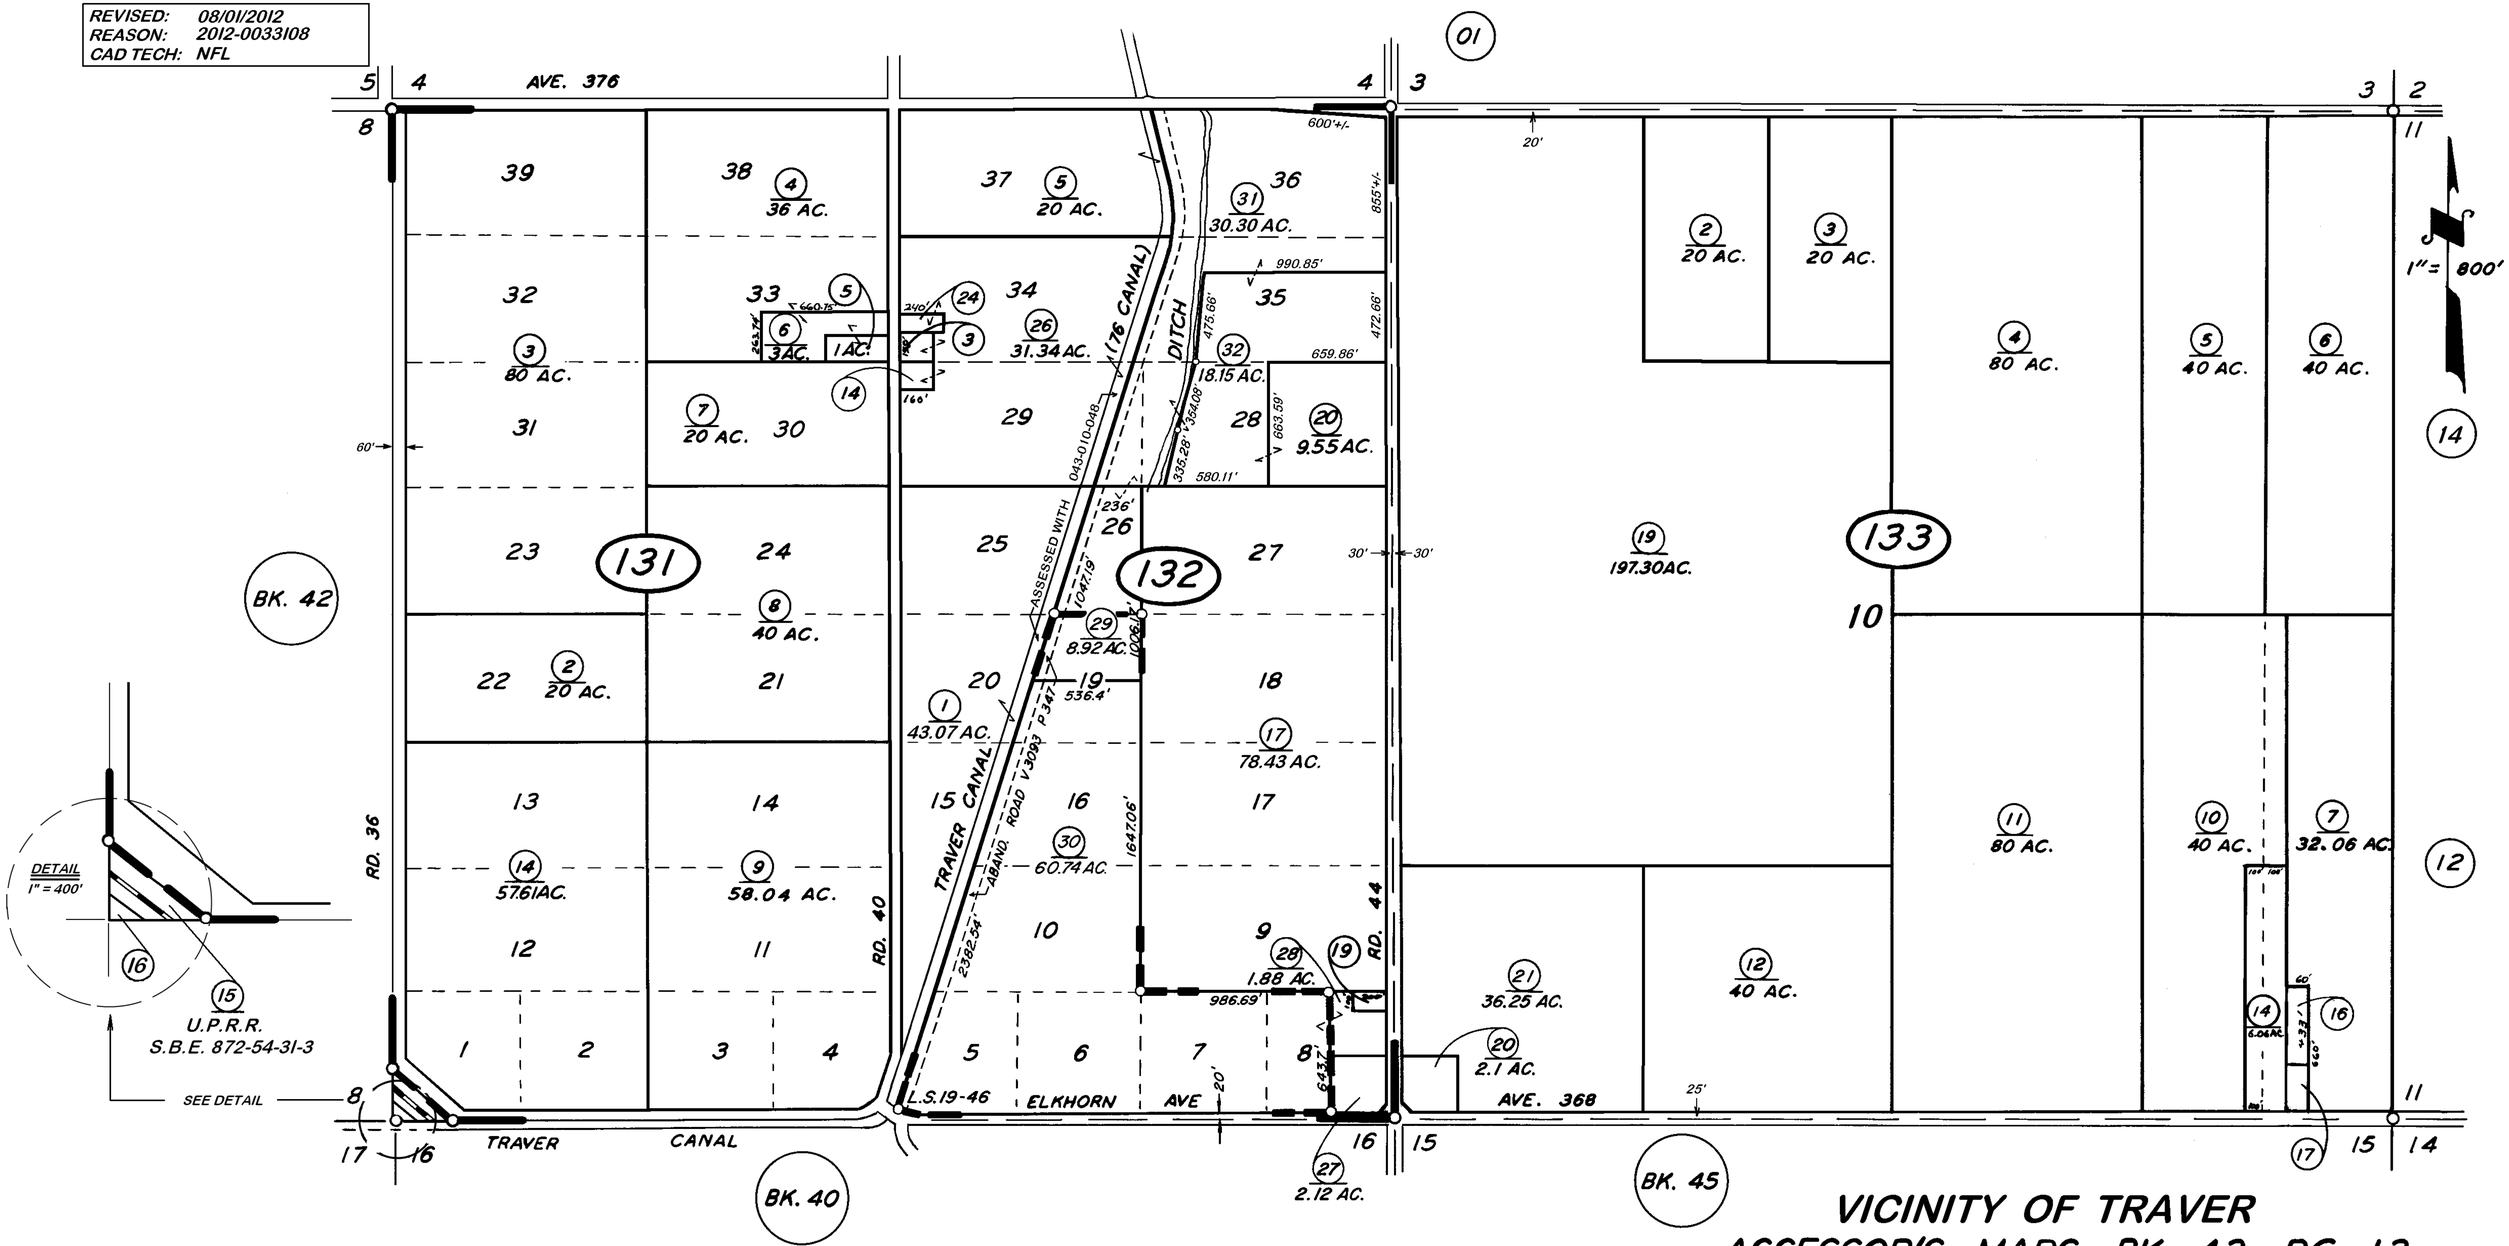

TRAVER COLONY R.M. 5-19
RECORD OF SURVEY L.S. 19-46

VICINITY OF TRAVER
ASSESSOR'S MAPS BK. 43, PG. 13.
COUNTY OF TULARE, CALIF.

NOTE—ASSESSOR'S BLOCK NUMBERS SHOWN IN ELLIPSES
ASSESSOR'S PARCEL NUMBERS SHOWN IN CIRCLES