DISCLAIMER

THIS MAP WAS PREPARED FOR LOCAL PROPERTY ASSESSMENT PURPOSES ONLY. THE PARCELS SHOWN HEREON MAY NOT COMPLY WITH STATE AND LOCAL SUBDIVISION ORDINANCES. NO LIABILITY IS ASSUMED FOR THE USE OF THE INFORMATION HEREON.

REVISED: 11/01/2010
REASON: 2008-0038435
CAD TECH: JLC

SEC. 4 & 5, T.17S., R.24E., M.D.B.&M.

TAX CODE AREA 72-002

47-01

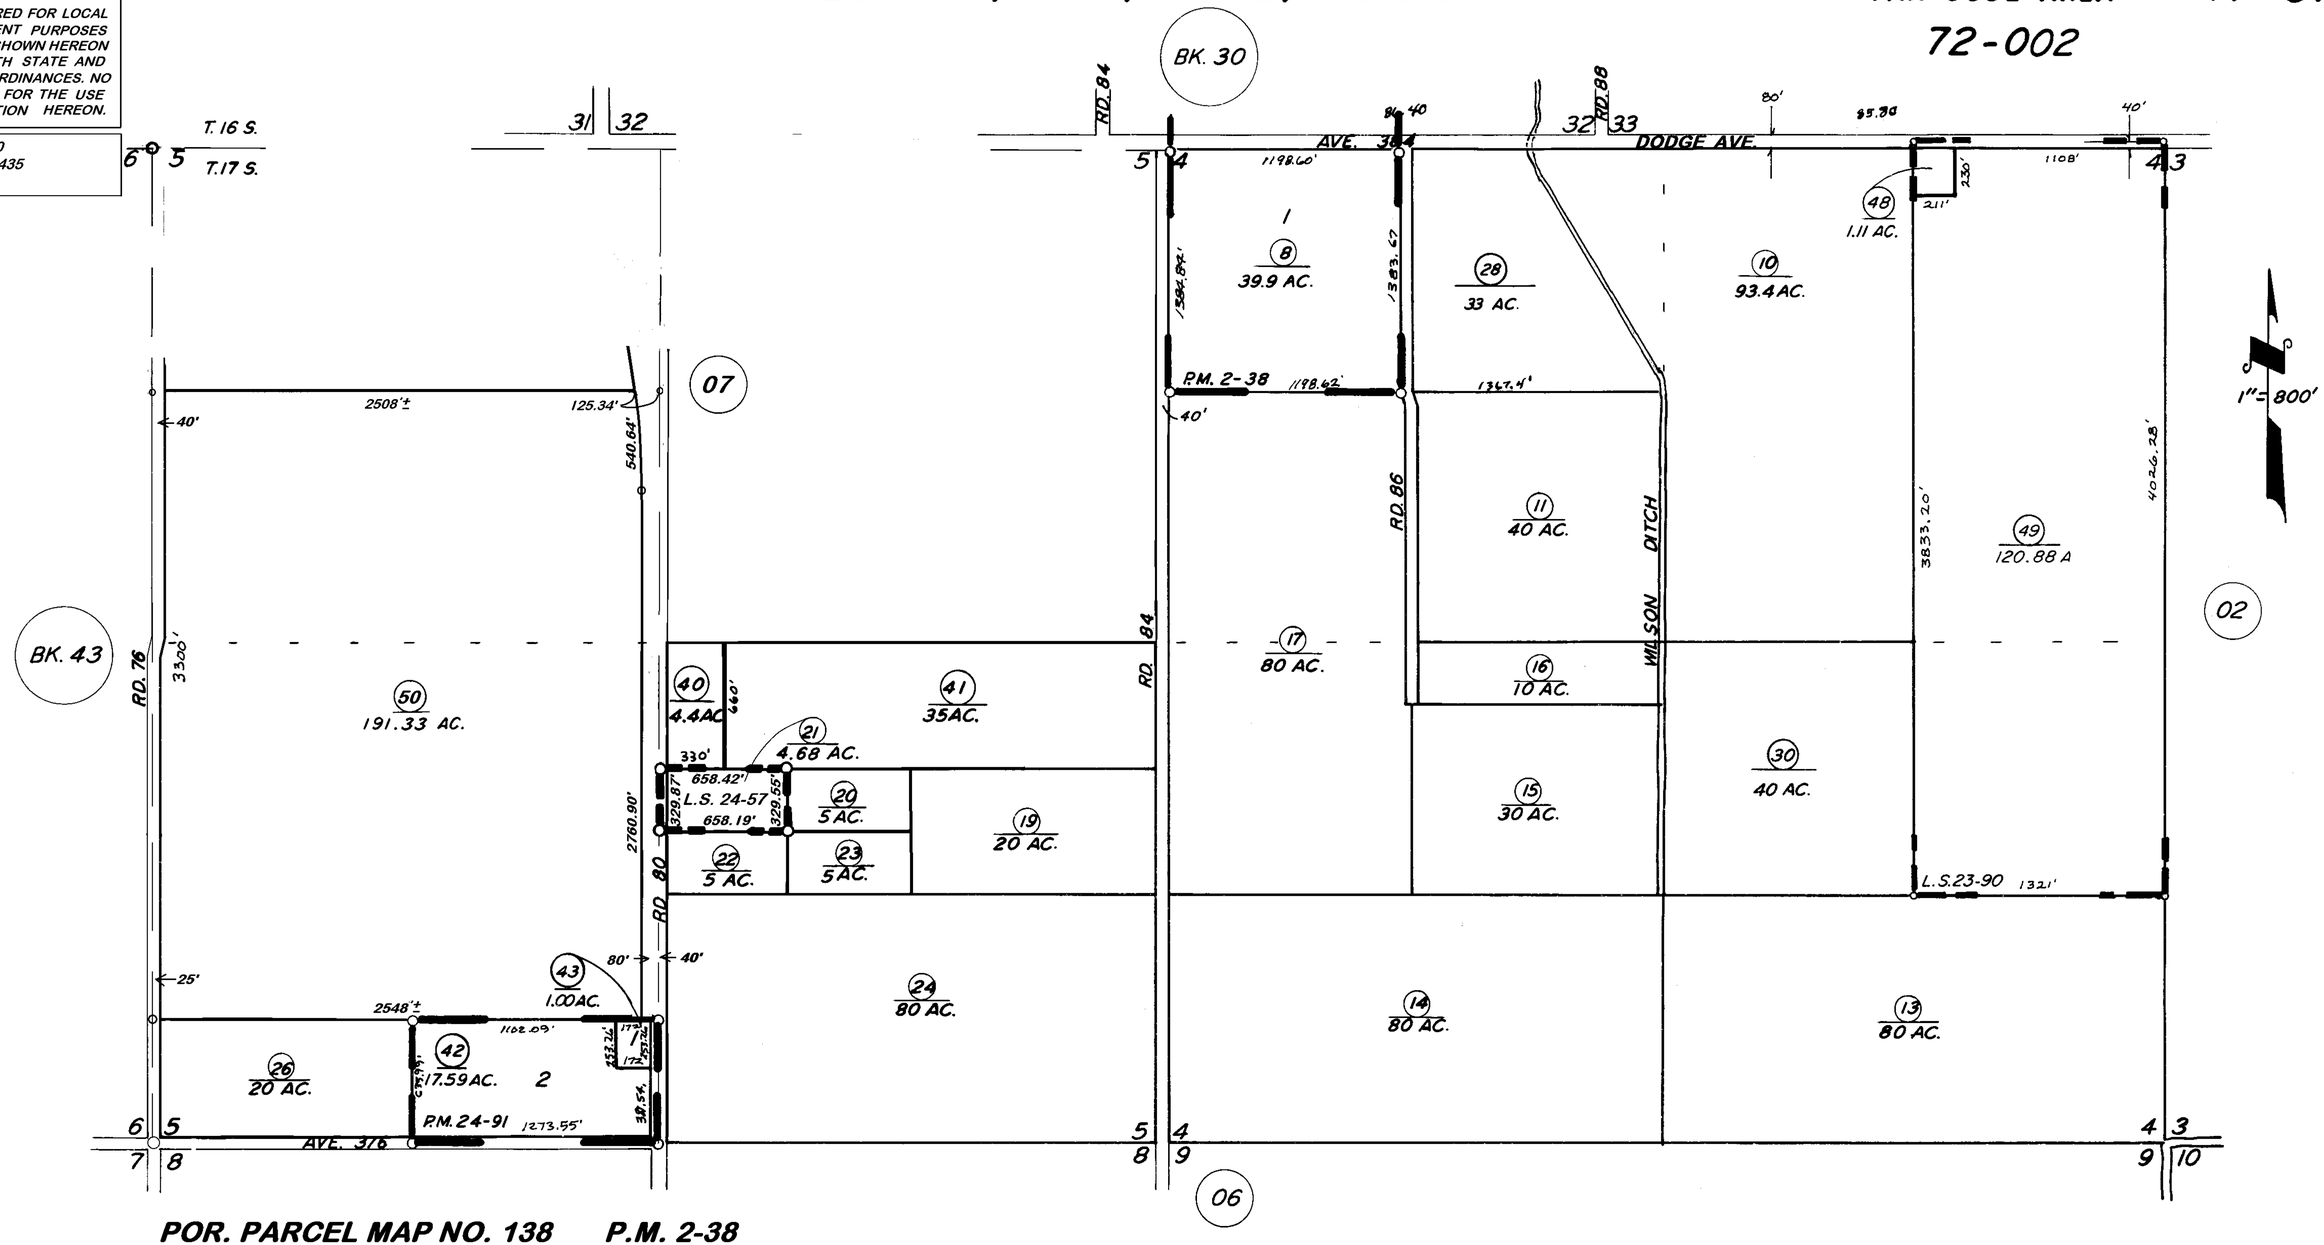

POR. PARCEL MAP NO. 138 — P.M. 2-38
PARCEL MAP NO. 2390 — P.M. 24-91
RECORD OF SURVEY — L.S. 23-90
RECORD OF SURVEY — L.S. 24-57

ASSESSOR'S MAPS BK. 47, PG. 01
COUNTY OF TULARE, CALIF.

NOTE – ASSESSOR'S BLOCK NUMBERS SHOWN IN ELLIPSES
ASSESSOR'S PARCEL NUMBERS SHOWN IN CIRCLES