DISCLAIMER

THIS MAP WAS PREPARED FOR LOCAL PROPERTY ASSESSMENT PURPOSES ONLY. THE PARCELS SHOWN HEREON MAY NOT COMPLY WITH STATE AND LOCAL SUBDIVISION ORDINANCES. NO LIABILITY IS ASSUMED FOR THE USE OF THE INFORMATION HEREON.

REVISED: 05/23/2012
REASON: 2011-0077981
CAD TECH: RLW

SEC. 2 & 3, T.17S., R.24E., M.D.B.&M.

TAX CODE AREA 47-02
072-002
167-000

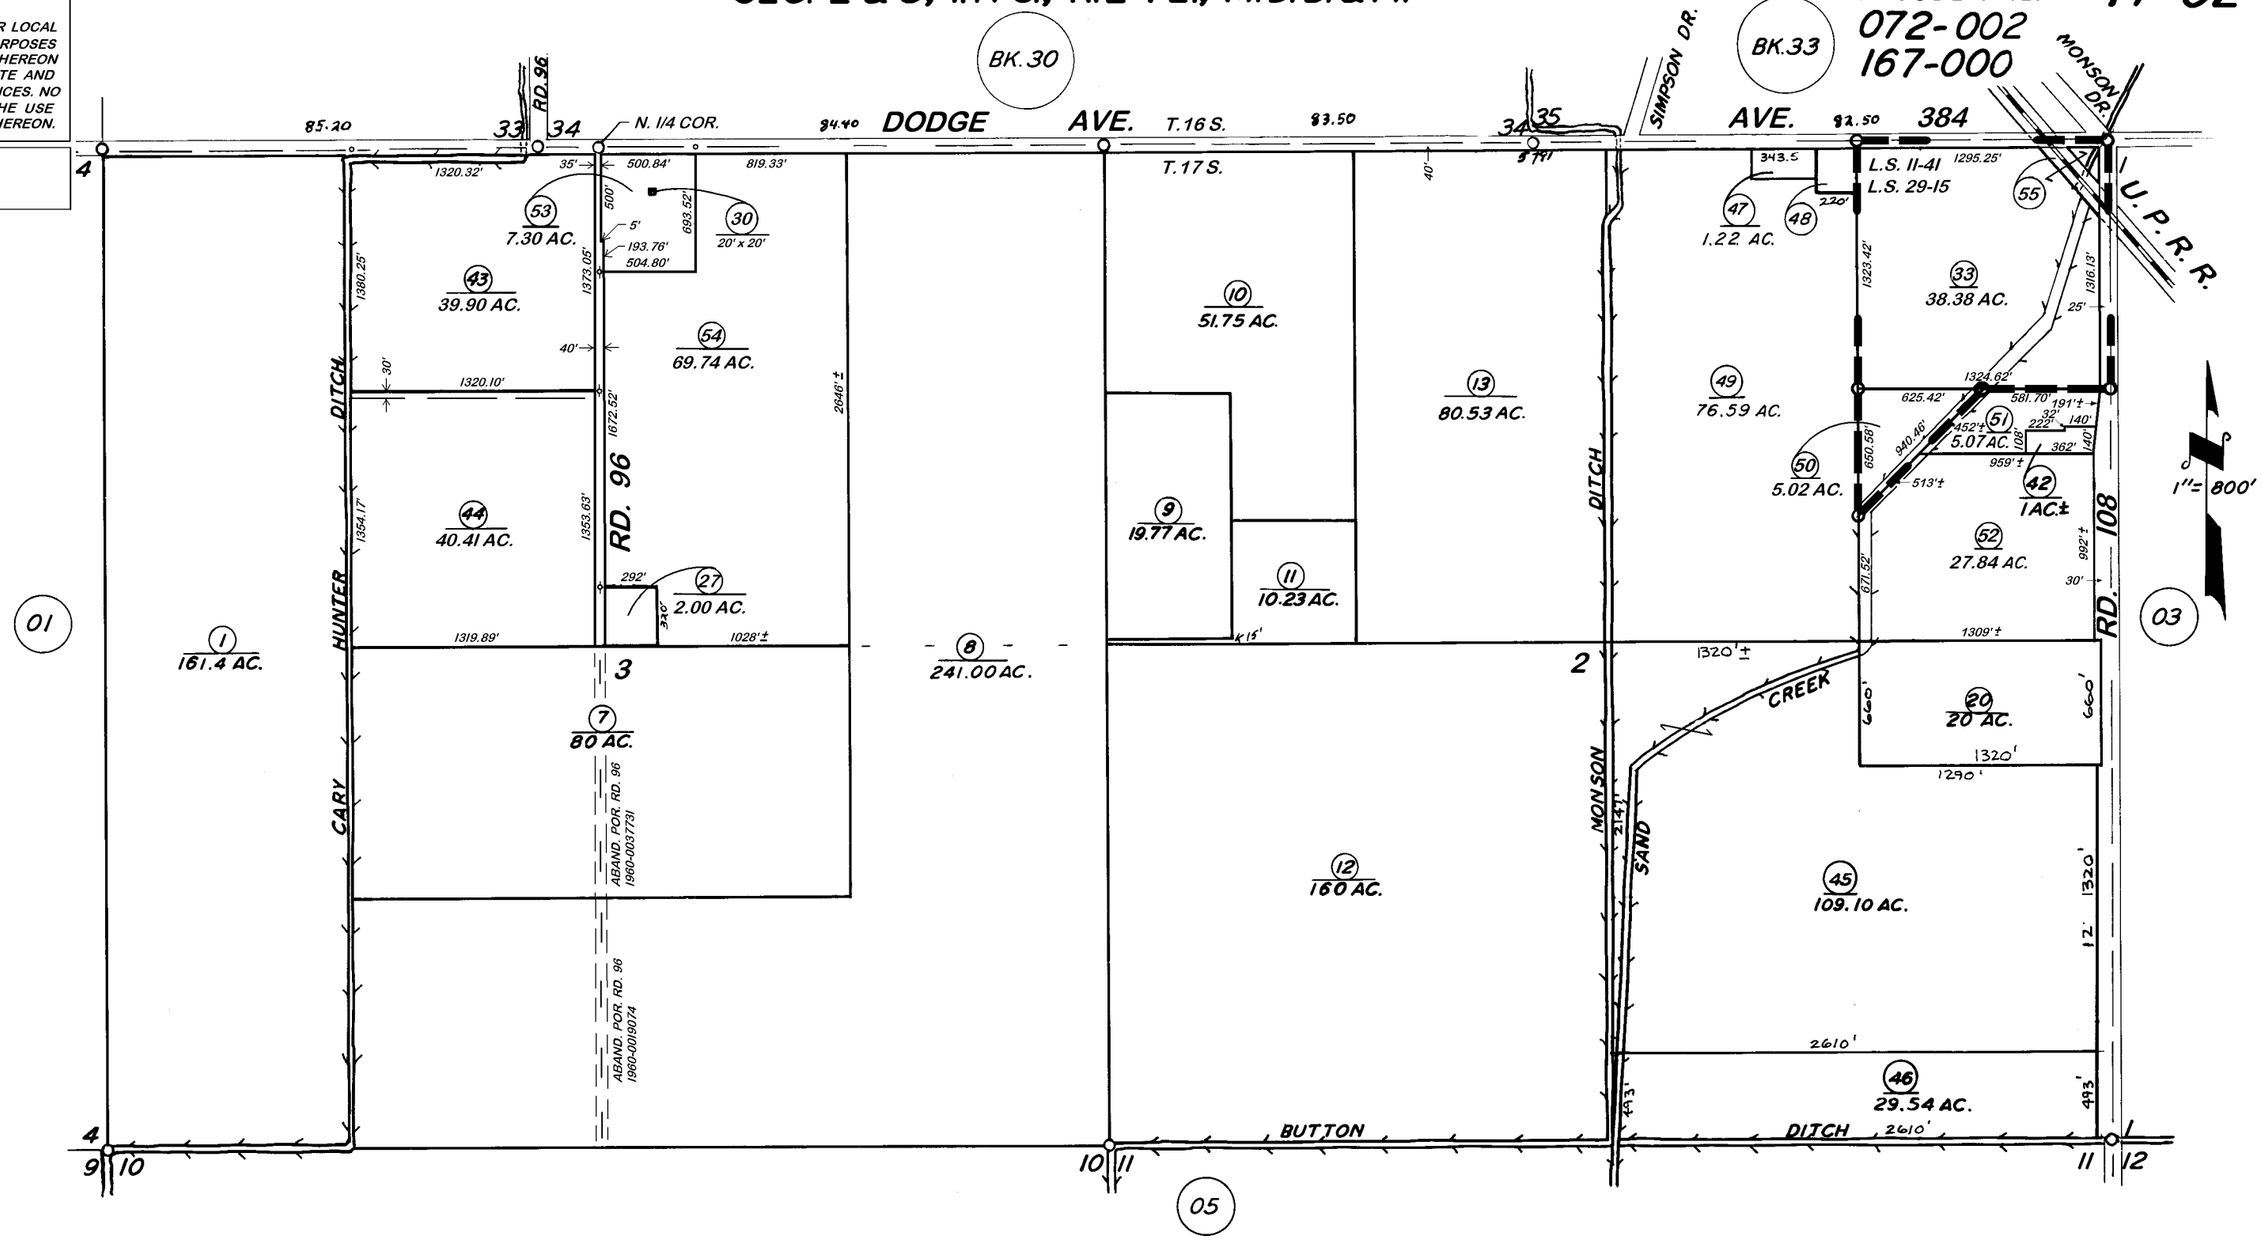

RECORD OF SURVEY, L.S. 11-41
RECORD OF SURVEY, L.S. 29-15

ASSESSOR'S MAPS BK.47, PG.02
COUNTY OF TULARE, CALIF.

NOTE - ASSESSOR'S BLOCK NUMBERS SHOWN IN ELLIPSES
ASSESSOR'S PARCEL NUMBERS SHOWN IN CIRCLES