DISCLAIMER

THIS MAP WAS PREPARED FOR LOCAL PROPERTY ASSESSMENT PURPOSES ONLY. THE PARCELS SHOWN HEREON MAY NOT COMPLY WITH STATE AND LOCAL SUBDIVISION ORDINANCES. NO LIABILITY IS ASSUMED FOR THE USE OF THE INFORMATION HEREON.

REVISED: 02/20/2013
REASON: 2012-0047374
CAD TECH: RLW

SEC. 17, SEC. 20, T.17S., R.24E., M.D.B & M.

TAX CODE AREA **048-01**
148-001
148-004
153-091

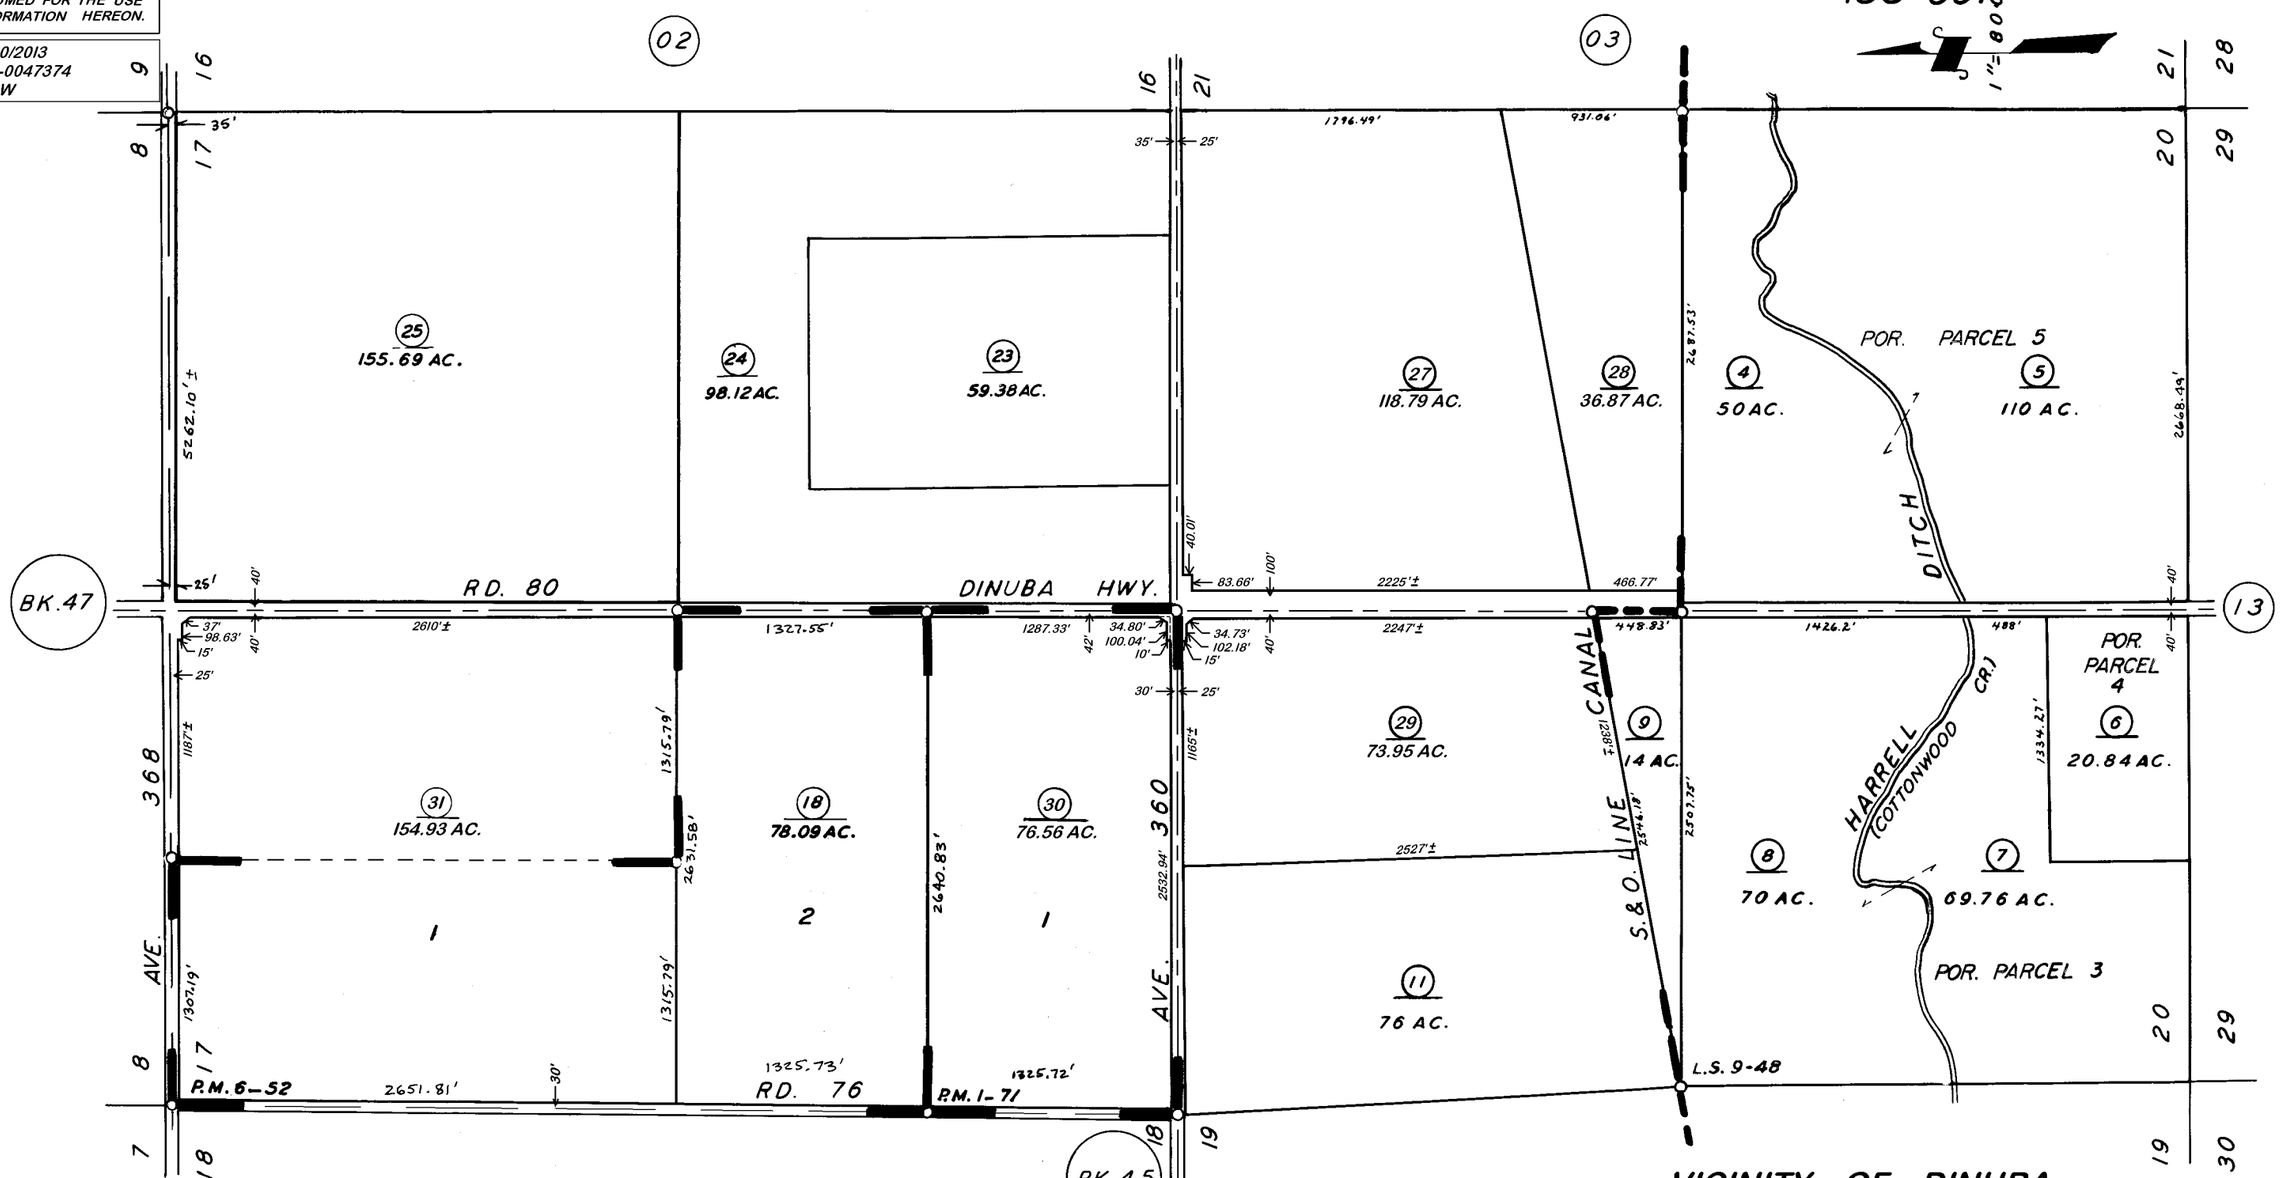

PARCEL MAP 71, P.M. 1-71
PARCEL MAP 552, P.M. 6-52
POR. RECORD OF SURVEY, L.S. 9-48
POR. RECORD OF SURVEY, L.S. 25-65, (SEC. 17 & 20, ETC.)

VICINITY OF DINUBA

ASSESSOR'S MAPS BK. **48**, PG. **01**.

COUNTY OF TULARE, CALIF.

NOTE — ASSESSOR'S BLOCK NUMBERS SHOWN IN ELLIPSES
ASSESSOR'S PARCEL NUMBERS SHOWN IN CIRCLES