DISCLAIMER

THIS MAP WAS PREPARED FOR LOCAL PROPERTY ASSESSMENT PURPOSES ONLY. THE PARCELS SHOWN HEREON MAY NOT COMPLY WITH STATE AND LOCAL SUBDIVISION ORDINANCES. NO LIABILITY IS ASSUMED FOR THE USE OF THE INFORMATION HEREON.

REVISED: 01/28/2010
REASON: 2008-0009323
CAD TECH: JRS

SEC. 13, SEC. 14, T.17S., R.24E., M.D.B & M.

TAX CODE AREA **48-04**

153-090

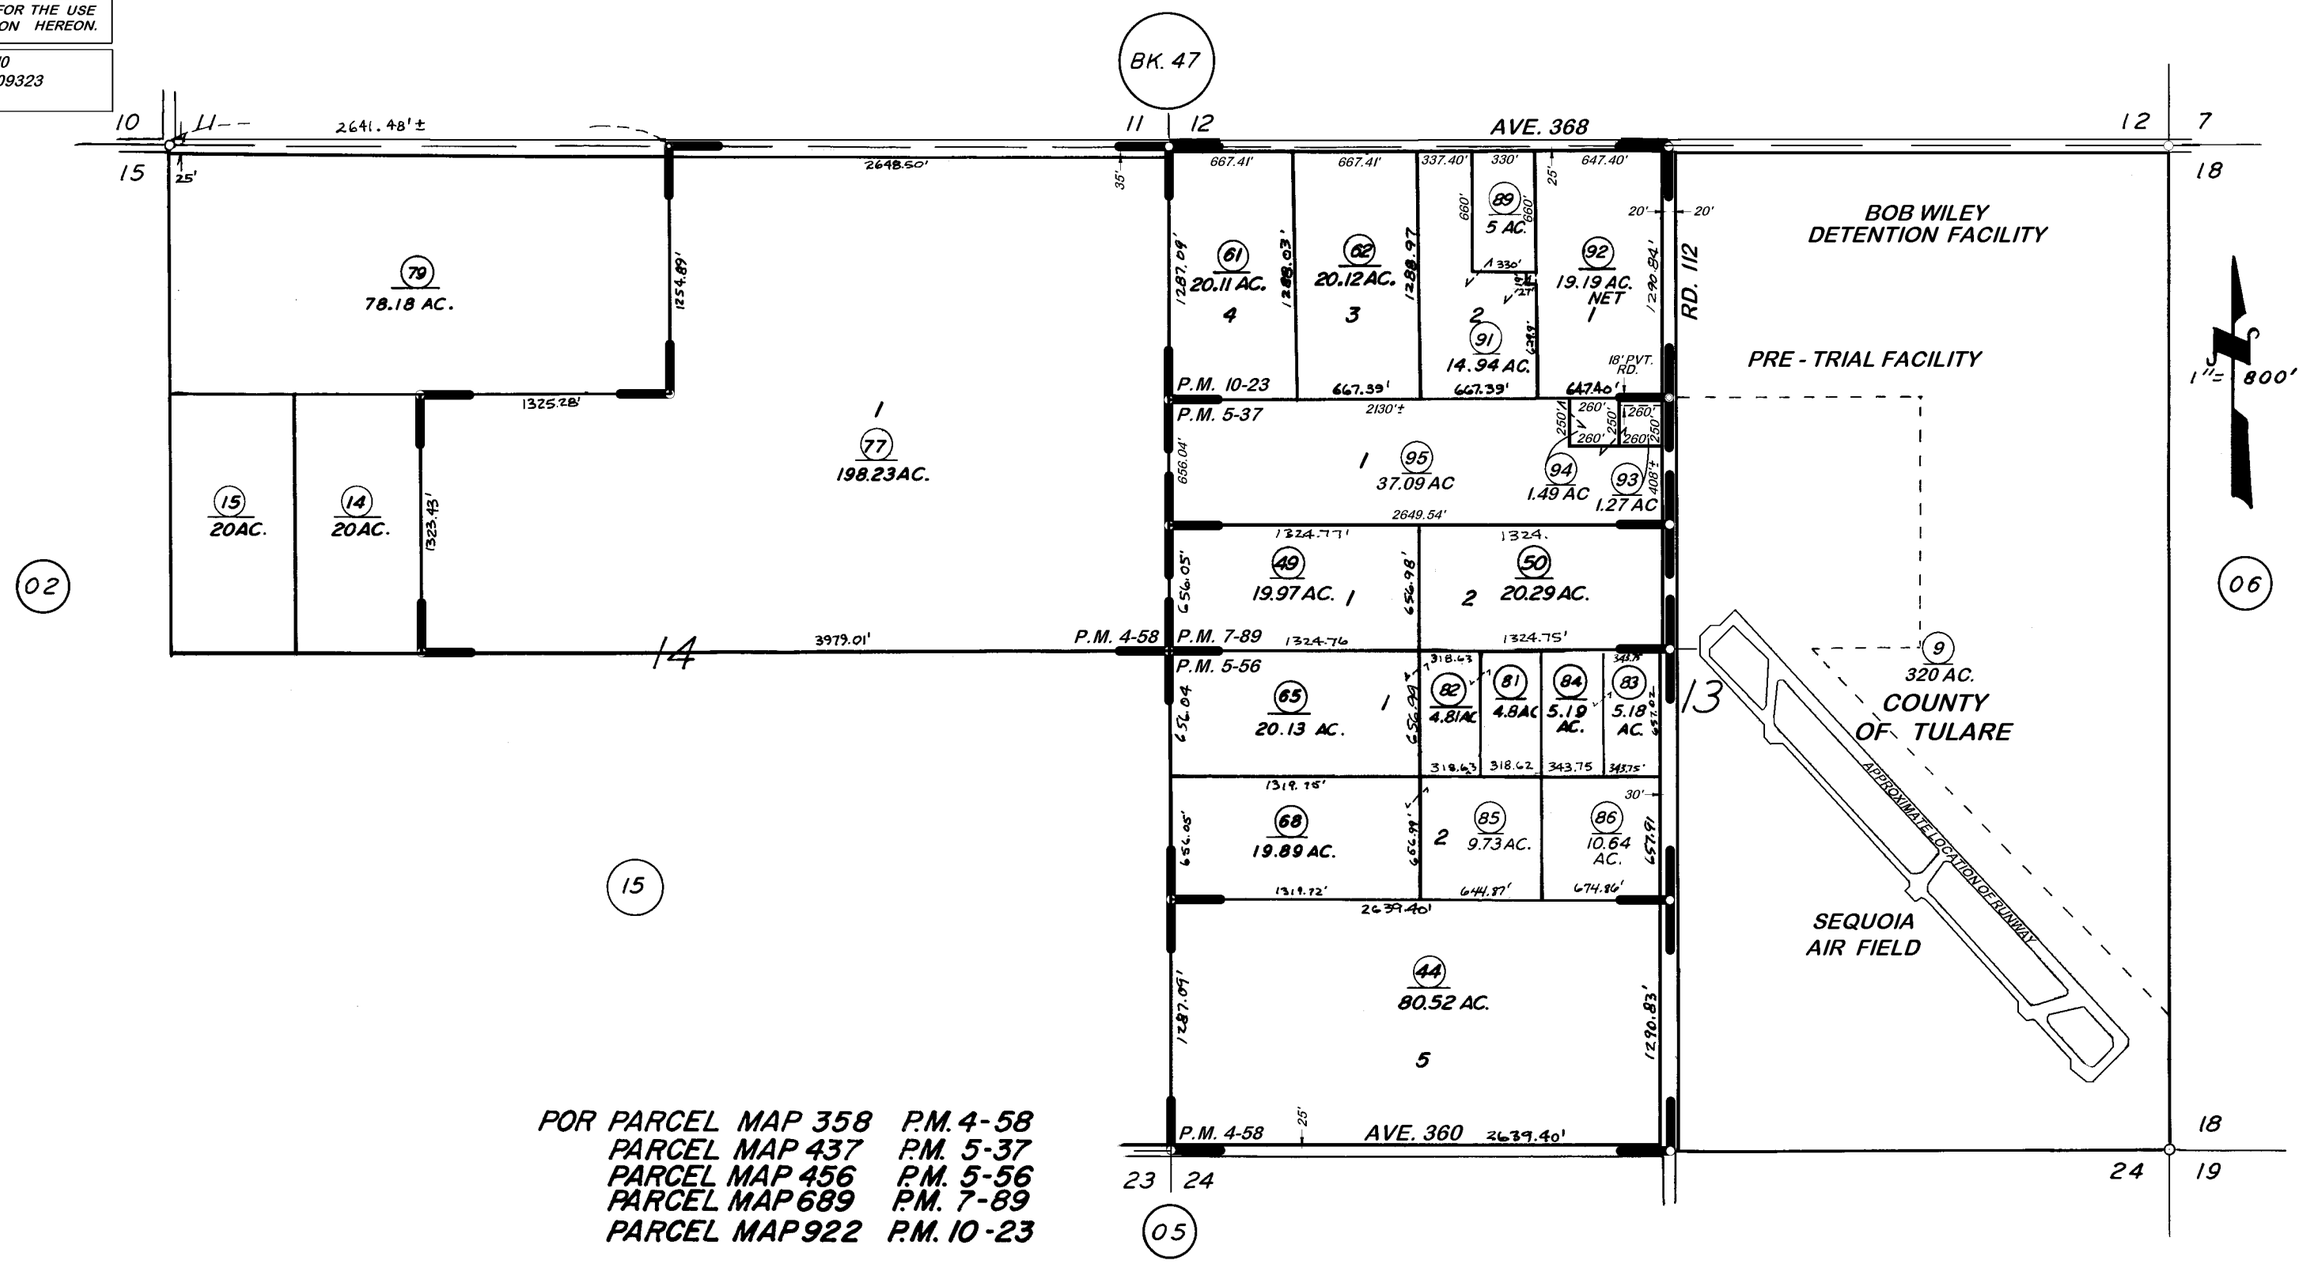

POR PARCEL MAP 358 P.M. 4-58
PARCEL MAP 437 P.M. 5-37
PARCEL MAP 456 P.M. 5-56
PARCEL MAP 689 P.M. 7-89
PARCEL MAP 922 P.M. 10-23

ASSESSOR'S MAPS BK. **48**, PG. **04**.

COUNTY OF TULARE, CALIF.

NOTE — ASSESSOR'S BLOCK NUMBERS SHOWN IN ELLIPSES
ASSESSOR'S PARCEL NUMBERS SHOWN IN CIRCLES