DISCLAIMER

THIS MAP WAS PREPARED FOR LOCAL PROPERTY ASSESSMENT PURPOSES ONLY. THE PARCELS SHOWN HEREON MAY NOT COMPLY WITH STATE AND LOCAL SUBDIVISION ORDINANCES. NO LIABILITY IS ASSUMED FOR THE USE OF THE INFORMATION HEREON.

REVISED: 10/01/2008
REASON: 2006-0046848
CAD TECH: CBT

SEC. 35, SEC. 36, T.17S., R.24E., M.D.B & M.

TAX CODE AREA **48-10**

153-091
153-095

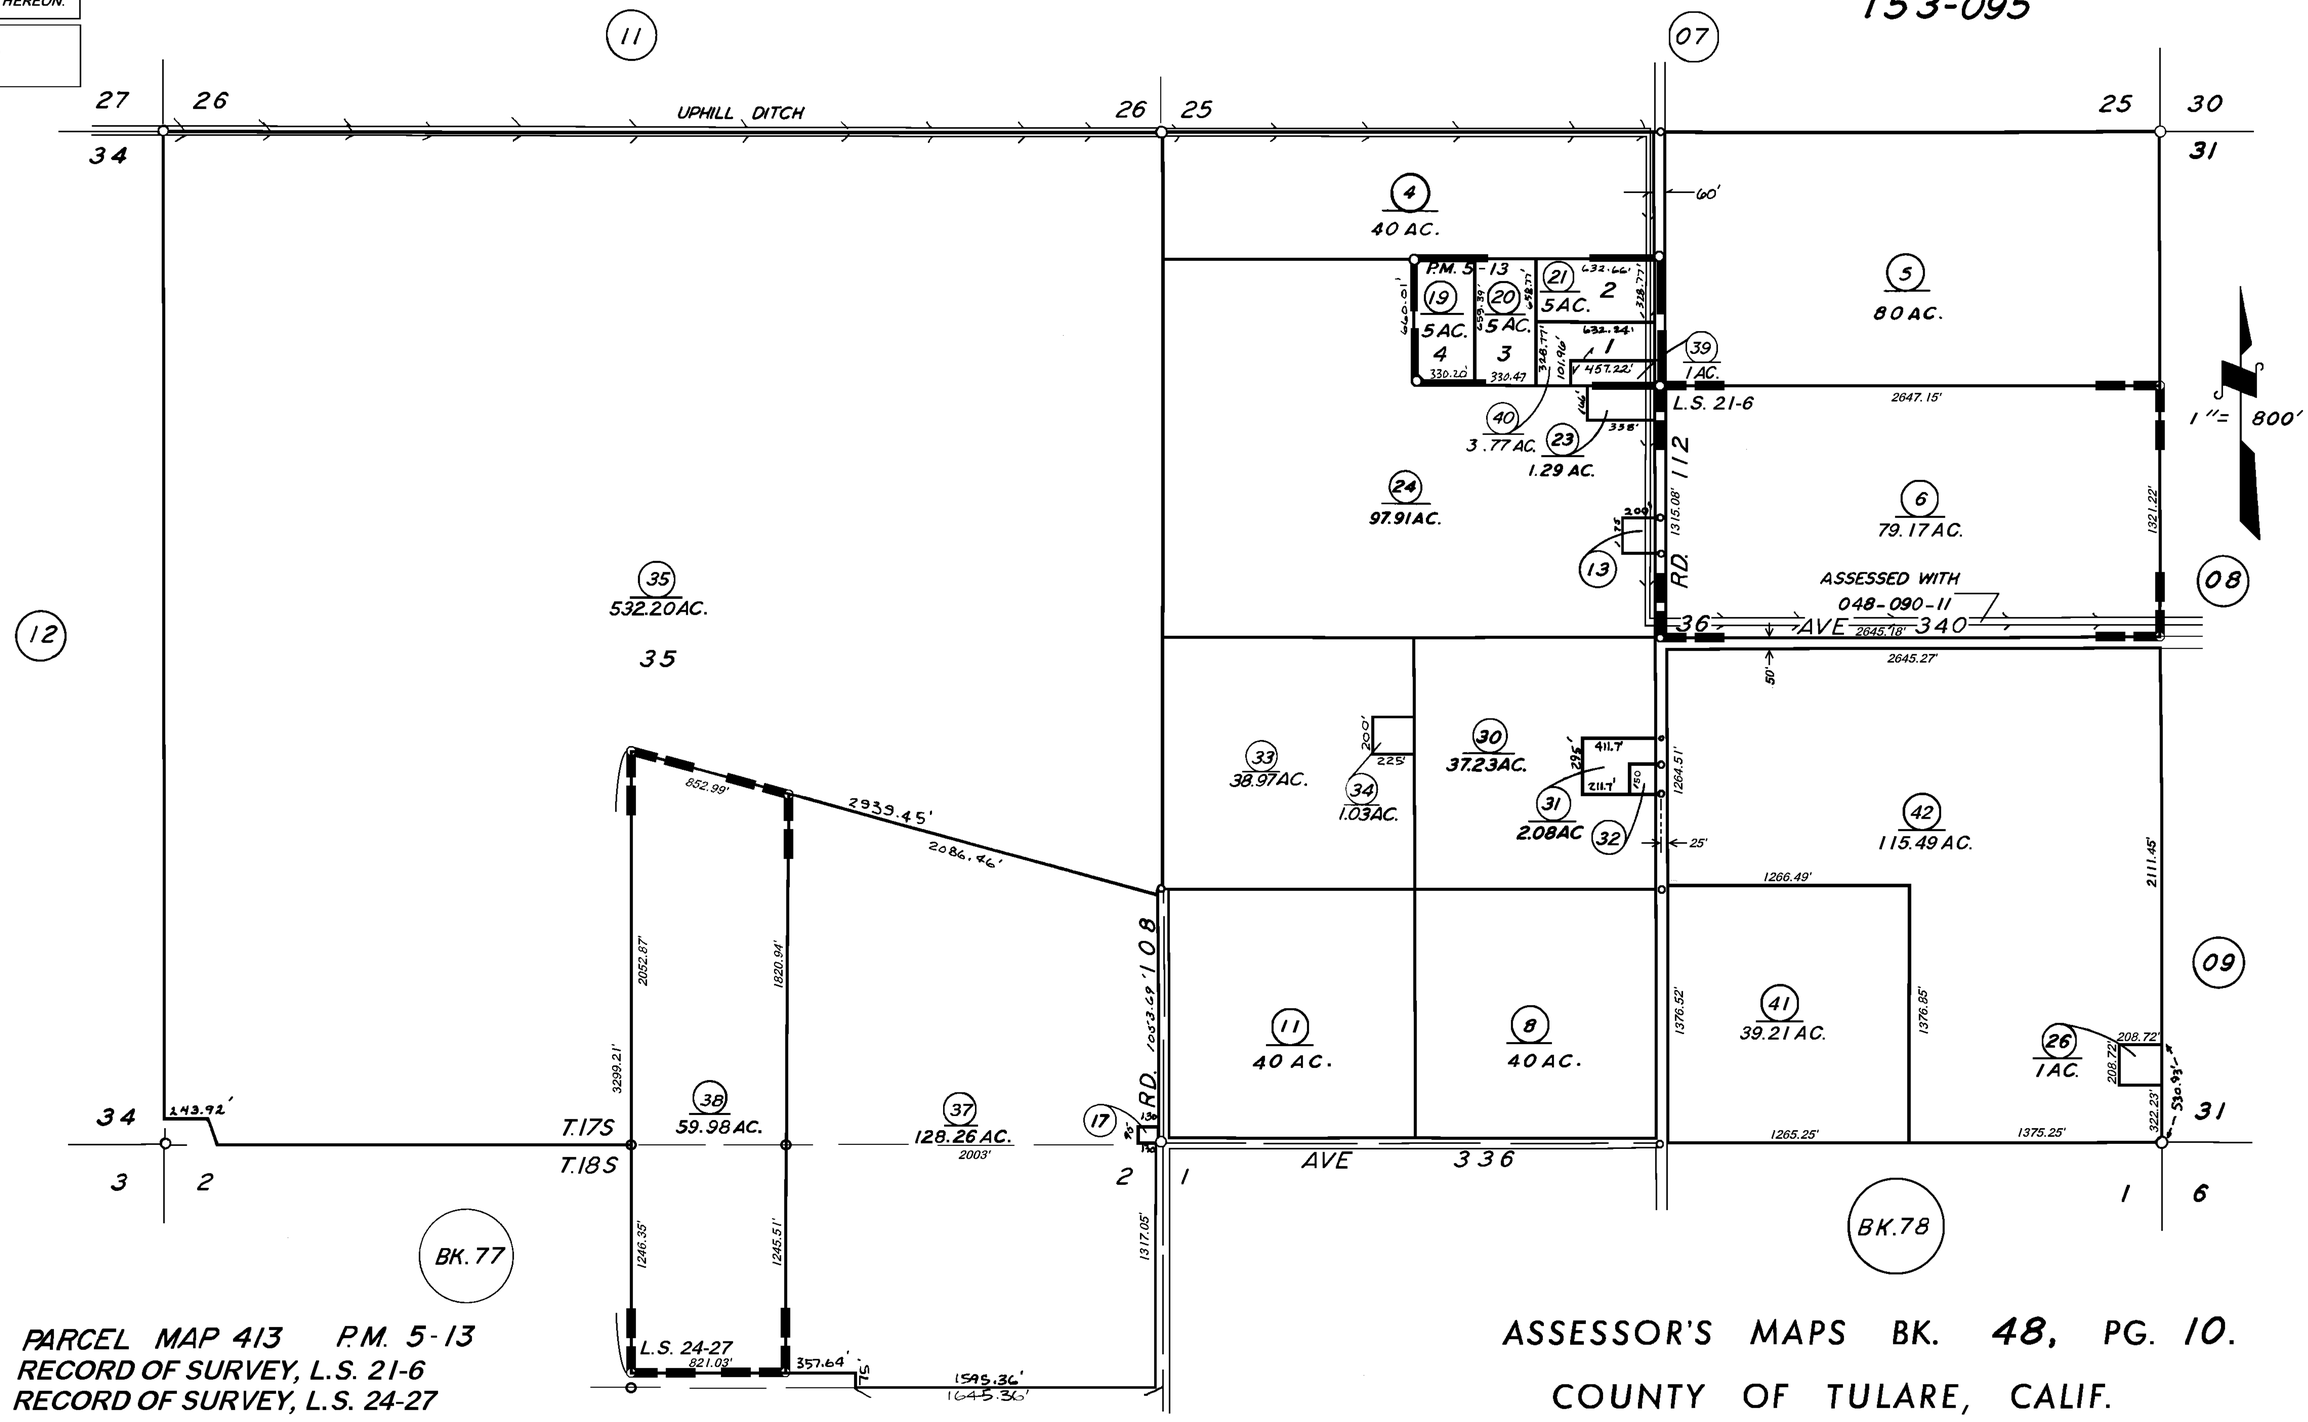

PARCEL MAP 413 P.M. 5-13
RECORD OF SURVEY, L.S. 21-6
RECORD OF SURVEY, L.S. 24-27

ASSESSOR'S MAPS BK. **48**, PG. **10**.
COUNTY OF TULARE, CALIF.

NOTE — ASSESSOR'S BLOCK NUMBERS SHOWN IN ELLIPSES
ASSESSOR'S PARCEL NUMBERS SHOWN IN CIRCLES