DISCLAIMER

THIS MAP WAS PREPARED FOR LOCAL PROPERTY ASSESSMENT PURPOSES ONLY. THE PARCELS SHOWN HEREON MAY NOT COMPLY WITH STATE AND LOCAL SUBDIVISION ORDINANCES. NO LIABILITY IS ASSUMED FOR THE USE OF THE INFORMATION HEREON.

REVISED: 03/31/2014
REASON: ADD DITCH NOTE
CAD TECH: KMS

S½ SEC. 3, T.17S., R.25E., M.D.B.&M.

TAX CODE AREA
068-026
068-029

050-03

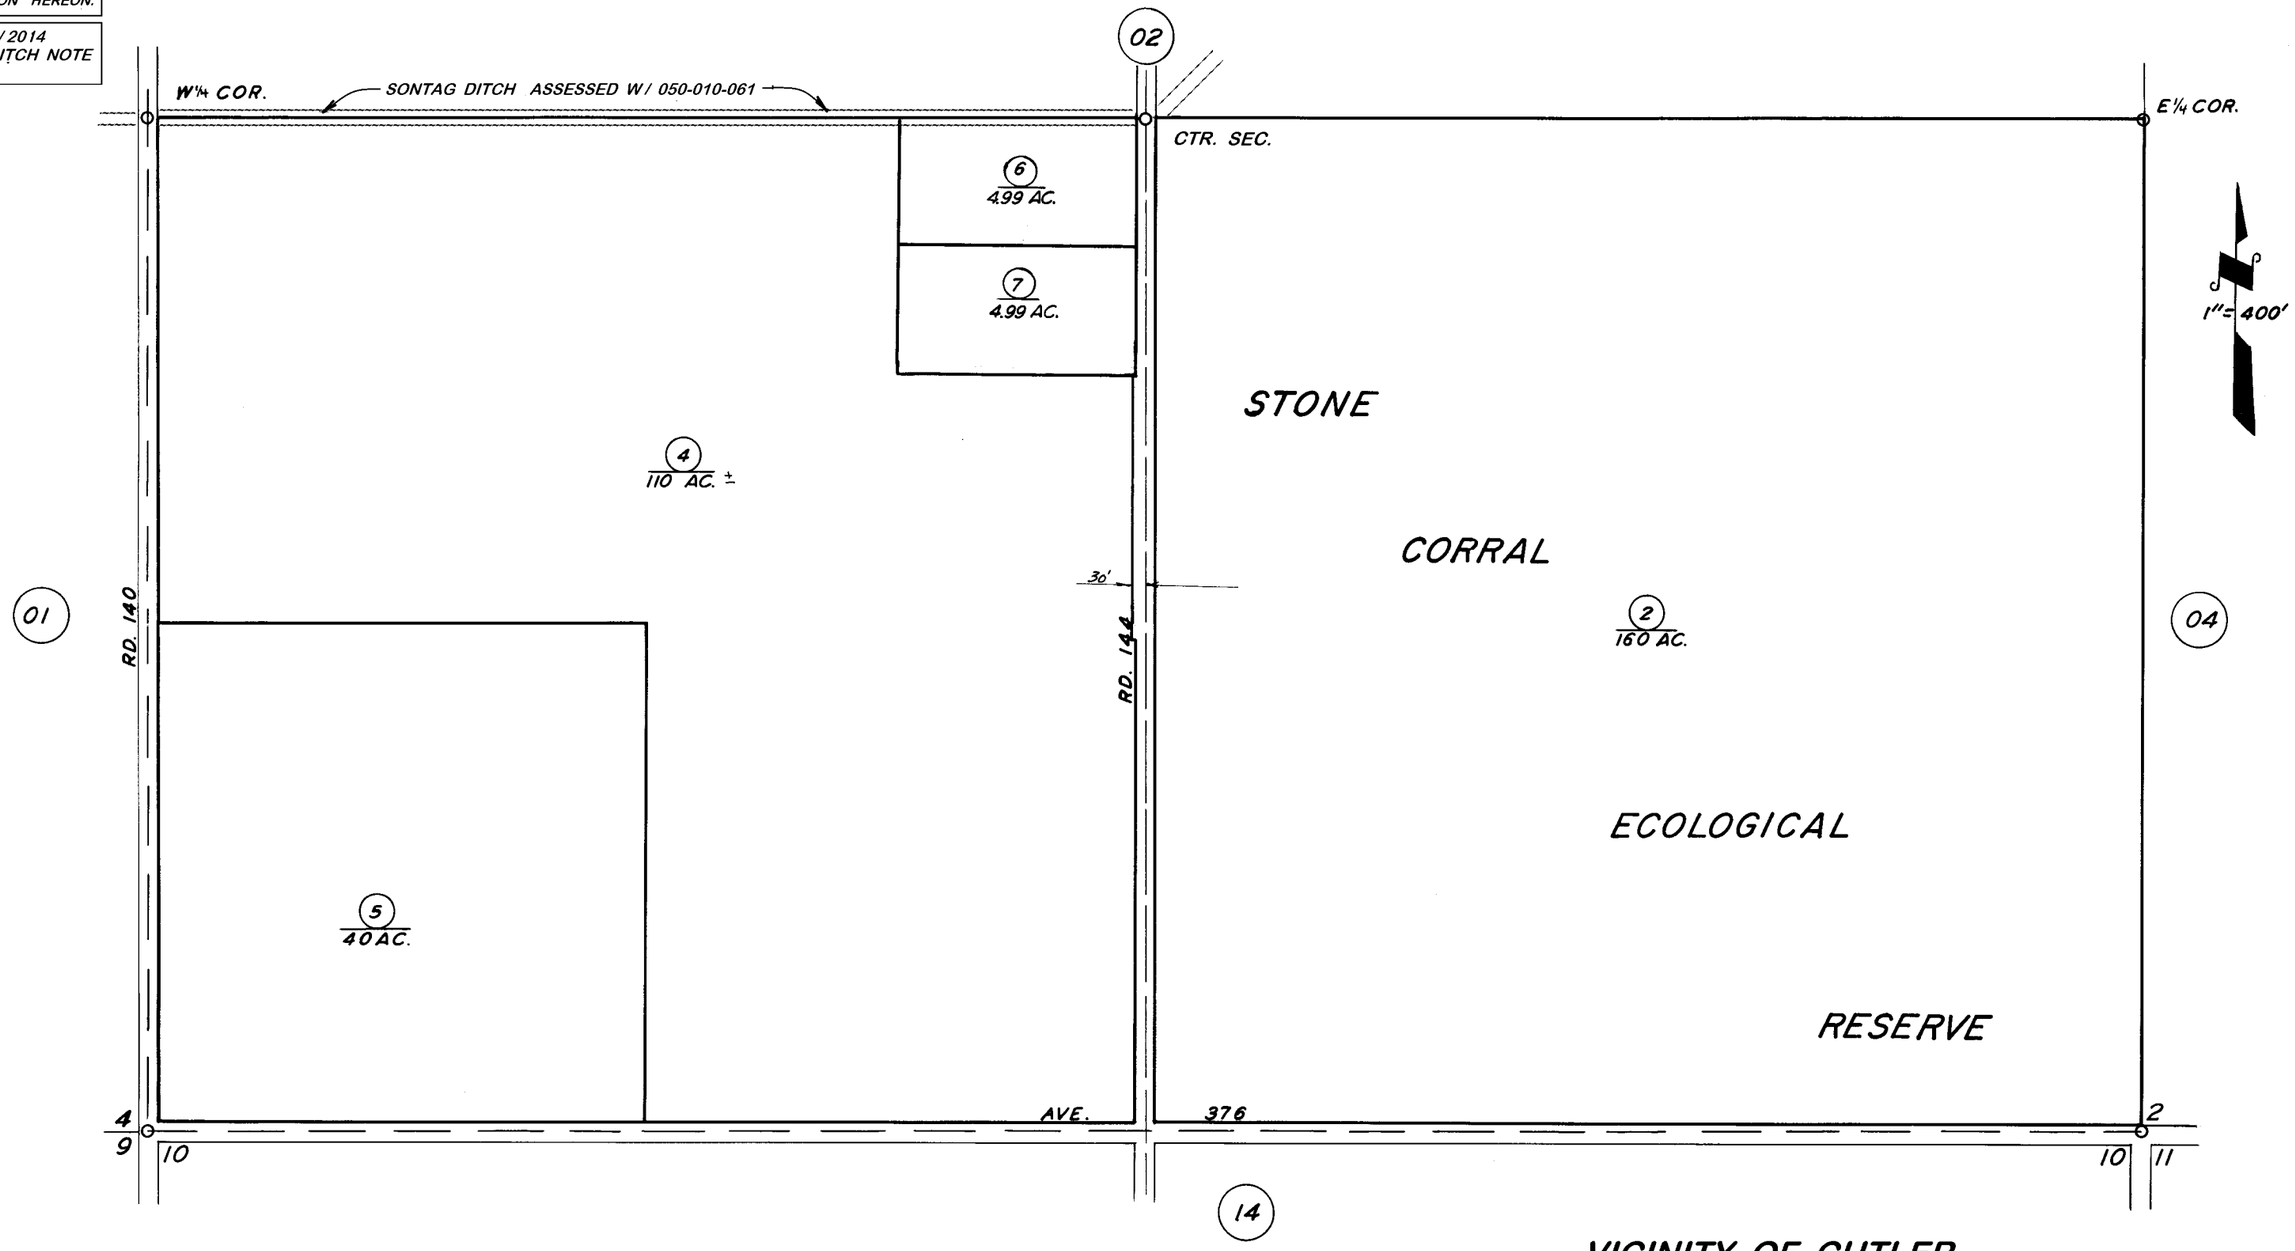

VICINITY OF CUTLER

ASSESSOR'S MAPS BK. 050, PG. 03
COUNTY OF TULARE, CALIF.

NOTE — ASSESSOR'S BLOCK NUMBERS SHOWN IN ELLIPSES
ASSESSOR'S PARCEL NUMBERS SHOWN IN CIRCLES