DISCLAIMER

THIS MAP WAS PREPARED FOR LOCAL PROPERTY ASSESSMENT PURPOSES ONLY AND THE PARCELS SHOWN HEREON MAY NOT COMPLY WITH STATE AND LOCAL SUBDIVISION ORDINANCES, AND NO LIABILITY IS ASSUMED FOR THE USE OF THE INFORMATION SHOWN HEREON.

N 1/2 SEC. 20, T.17S., R.25E., M.D.B.& M.

Tax Area Code 051–02
153–090

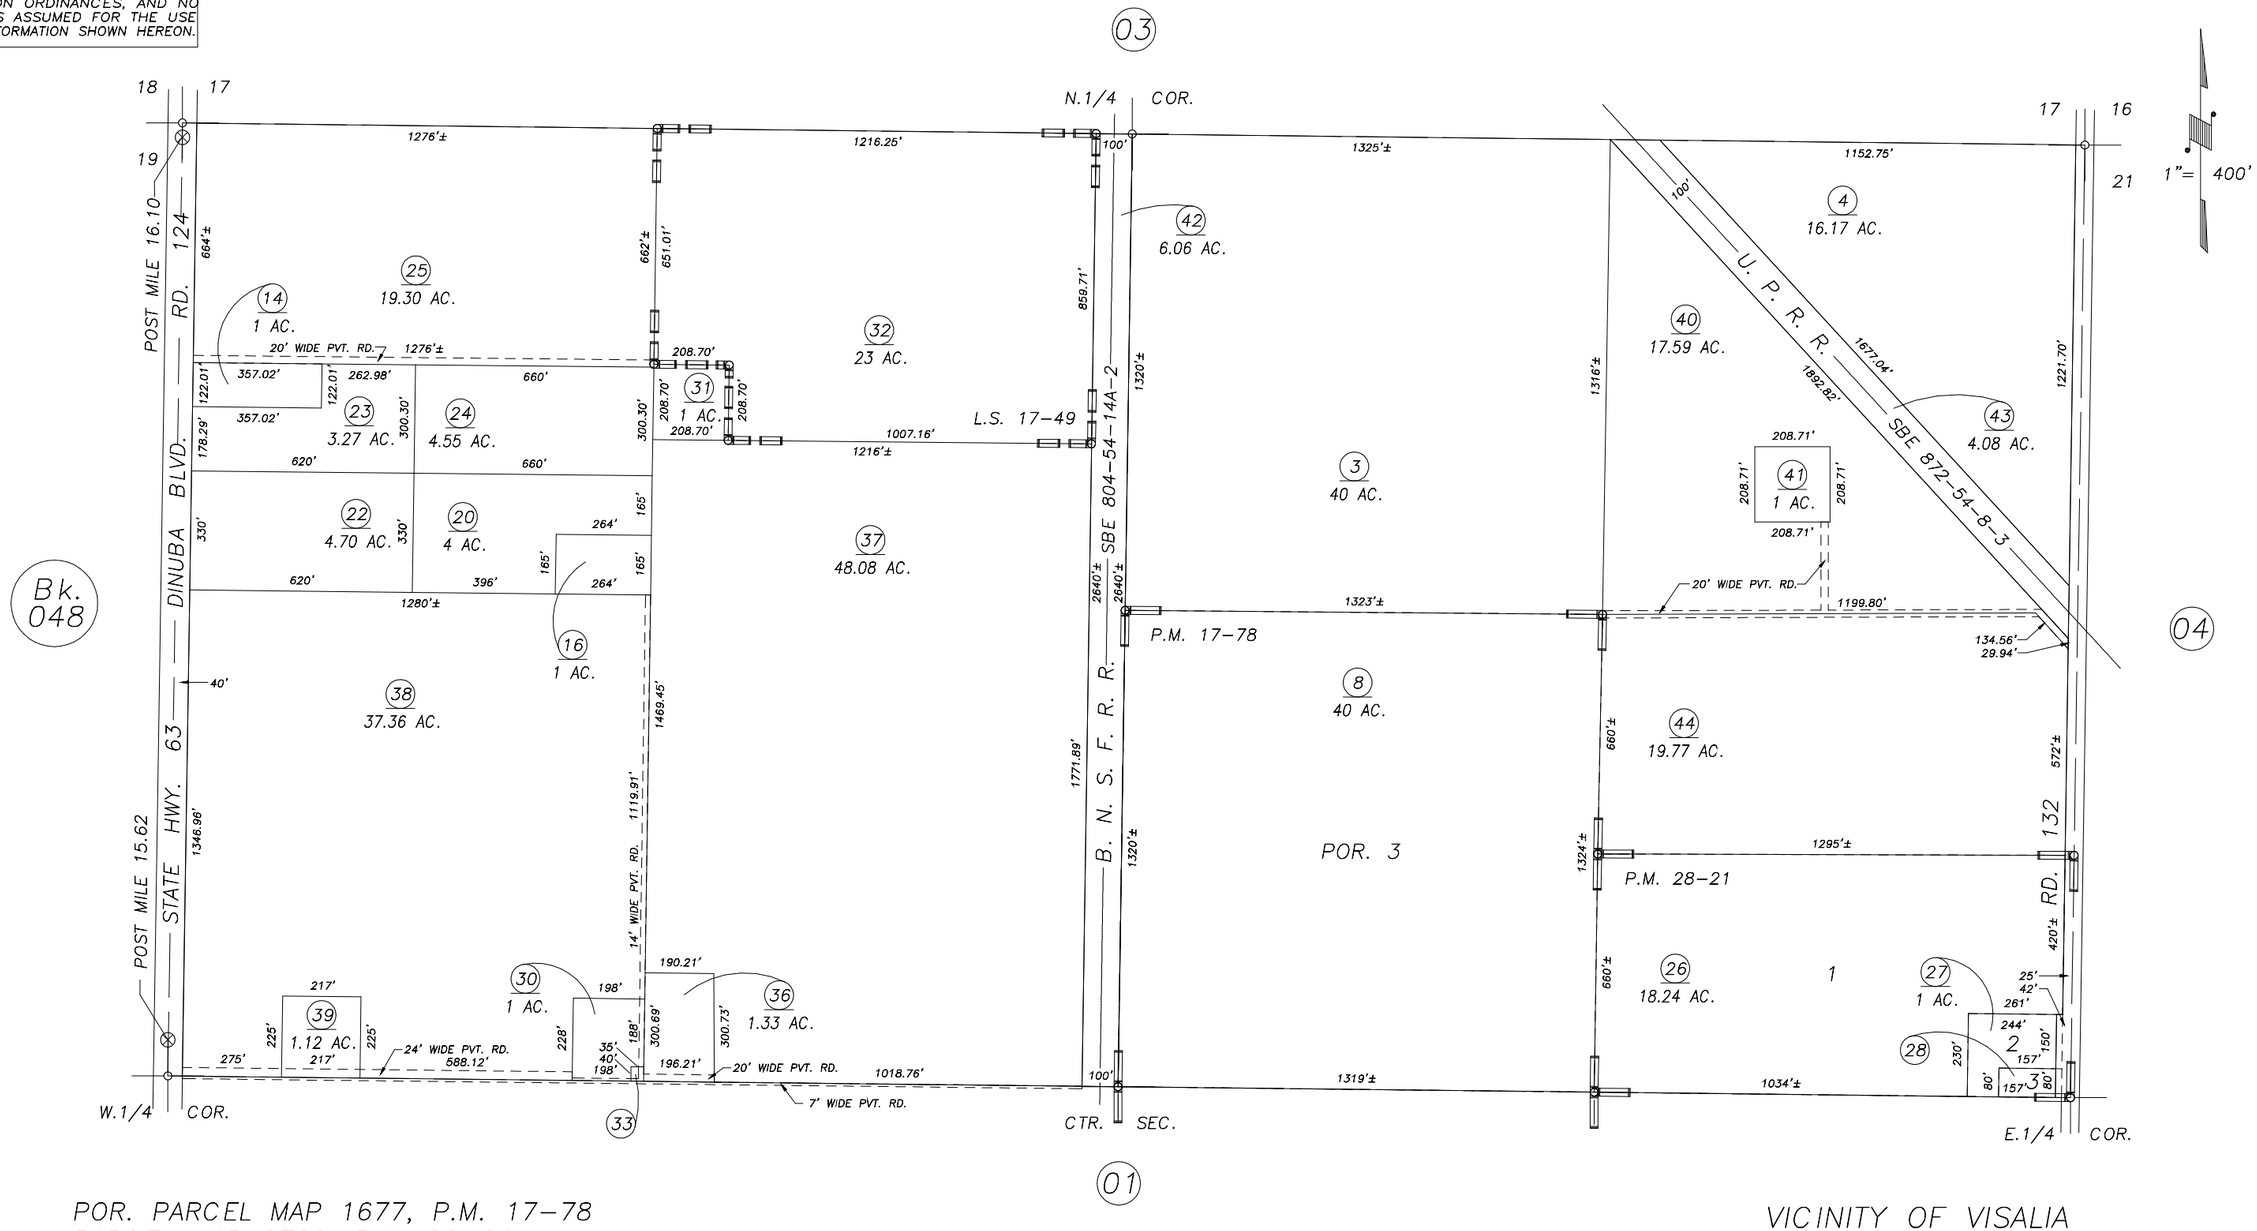

REVISION	DATE	TECH
1999–0061417	01/22/2002	PHN

POR. PARCEL MAP 1677, P.M. 17–78
PARCEL MAP 2720, P.M. 28–21
RECORD OF SURVEY, L.S. 17–49

VICINITY OF VISALIA
ASSESSOR'S MAPS BK. 051 , PG. 02 .
COUNTY OF TULARE, CALIF.

NOTE: Assessor's Block Numbers Shown in Ellipses
Assessor's Parcel Numbers Shown in Circles

00/01