SEC.16 & SEC.17, T.17S., R.25E., M.D.B.&M.

Tax Area Codes 051–03
153–085
153–090
153–100
153–101

DISCLAIMER

THIS MAP WAS PREPARED FOR LOCAL PROPERTY ASSESSMENT PURPOSES ONLY AND THE PARCELS SHOWN HEREON MAY NOT COMPLY WITH STATE AND LOCAL SUBDIVISION ORDINANCES, AND NO LIABILITY IS ASSUMED FOR THE USE OF THE INFORMATION SHOWN HEREON.

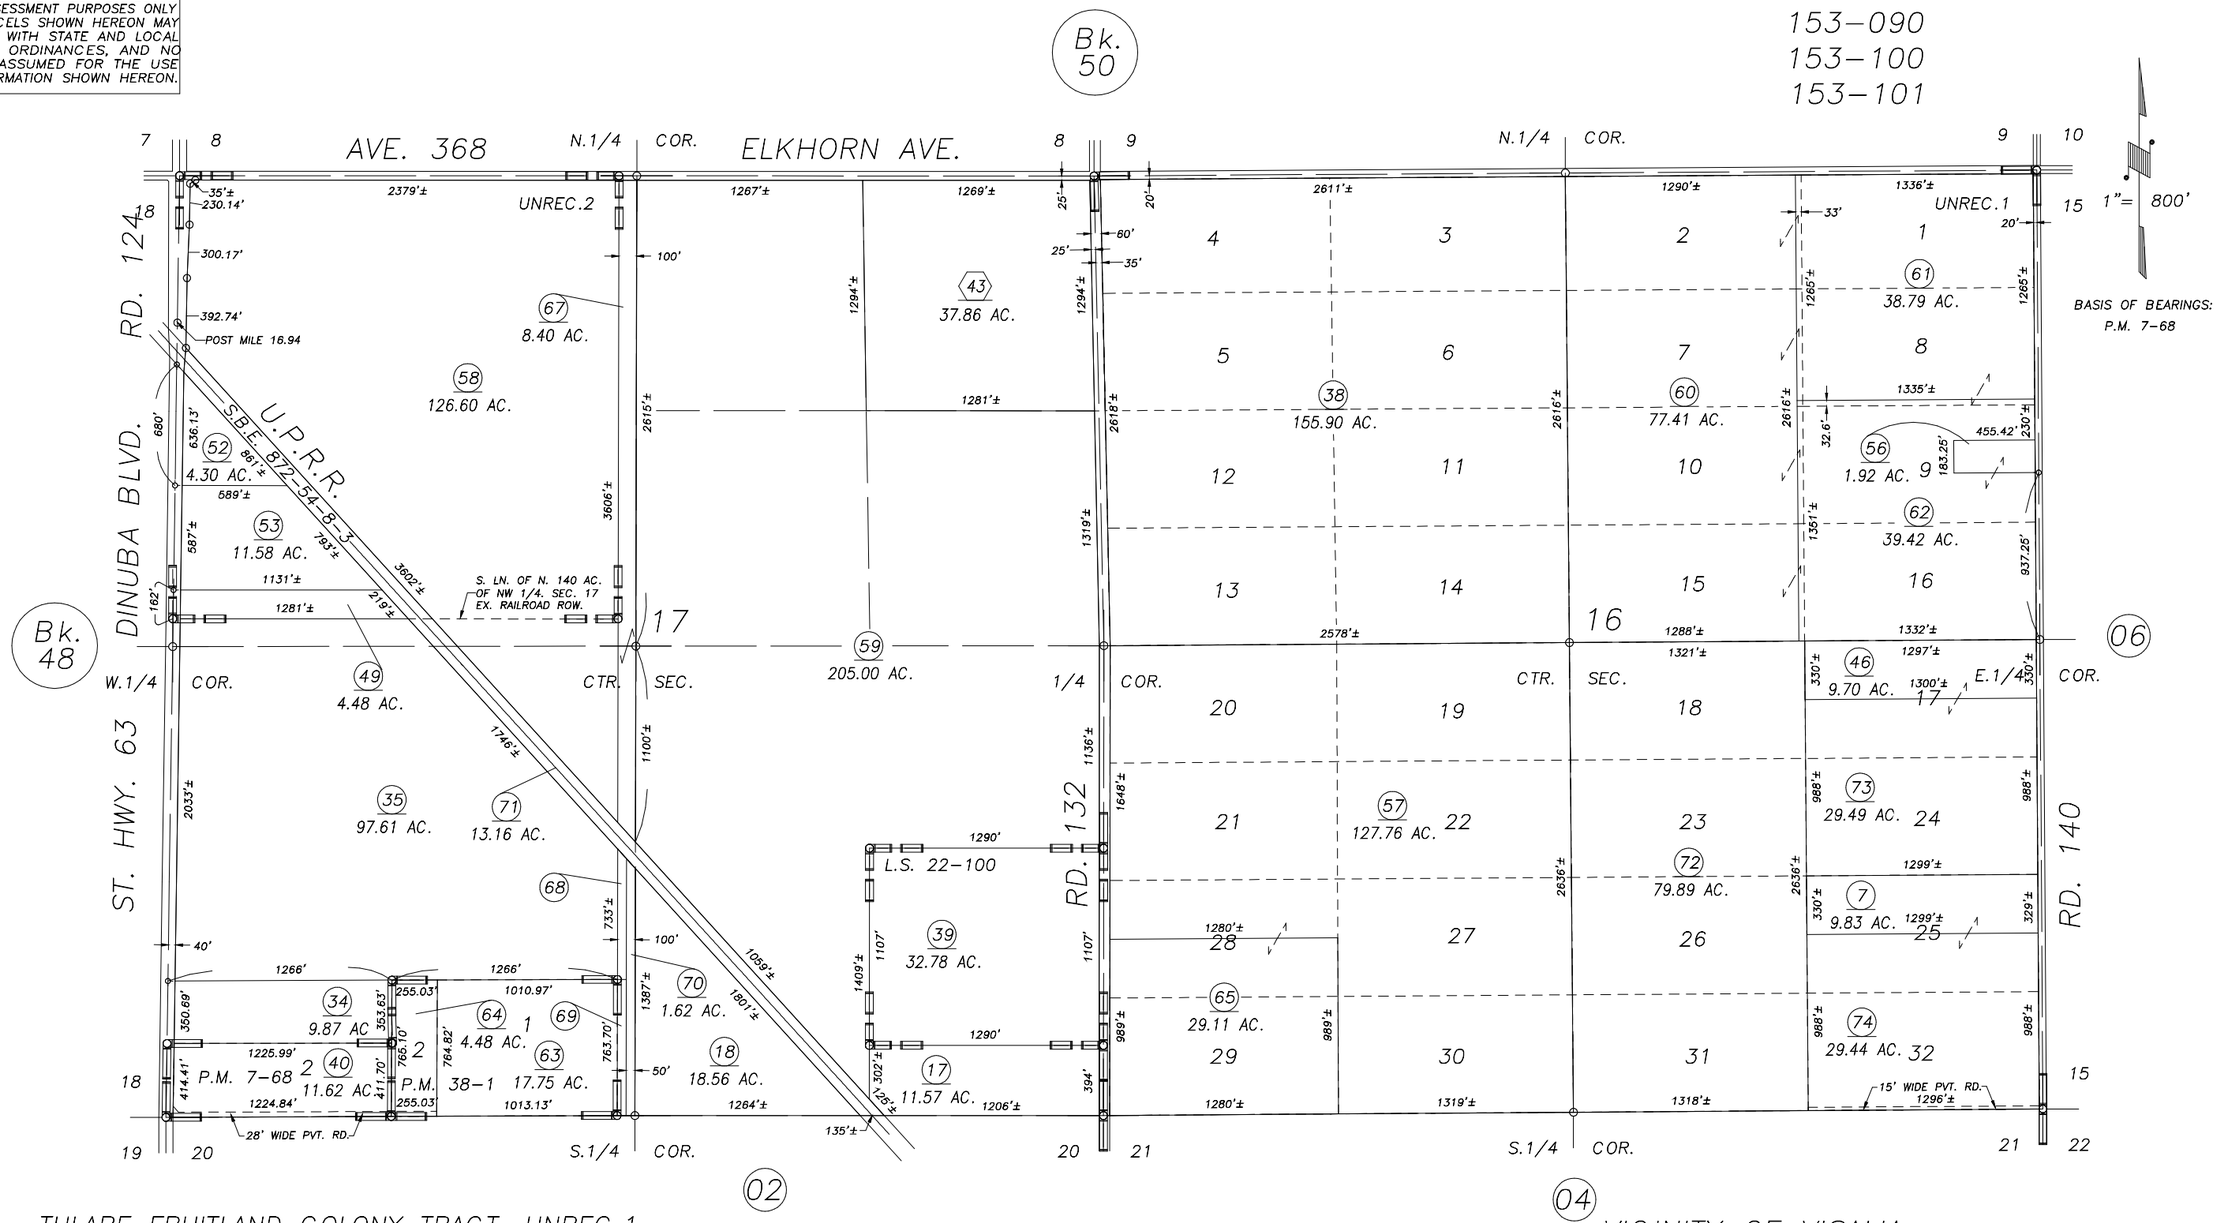

TULARE FRUITLAND COLONY TRACT, UNREC.1
BOLLINGER SURVEY, UNREC.2
RECORD OF SURVEY, L.S. 22–100
PARCEL MAP 668, P.M. 7–68
PARCEL MAP 3698, P.M. 38–1

VICINITY OF VISALIA
ASSESSOR'S MAPS BK.051 , PG.03
COUNTY OF TULARE, CALIFORNIA, U.S.A.

NOTE: Assessor's Parcel Numbers Shown in Circles (1)
Assessor's Block Numbers Shown in Elipses (123)

REVISION	DATE	TECH
2003–0079883	11/03/2004	PHN