DISCLAIMER

THIS MAP WAS PREPARED FOR LOCAL PROPERTY ASSESSMENT PURPOSES ONLY AND THE PARCELS SHOWN HEREON MAY NOT COMPLY WITH STATE AND LOCAL SUBDIVISION ORDINANCES, AND NO LIABILITY IS ASSUMED FOR THE USE OF THE INFORMATION SHOWN HEREON.

POR. SEC. 16, SEC. 21 & POR. SEC. 22, T.17S., R.26E., M.D.B.& M.

Tax Area Code 053–11

161–006
161–008
161–011

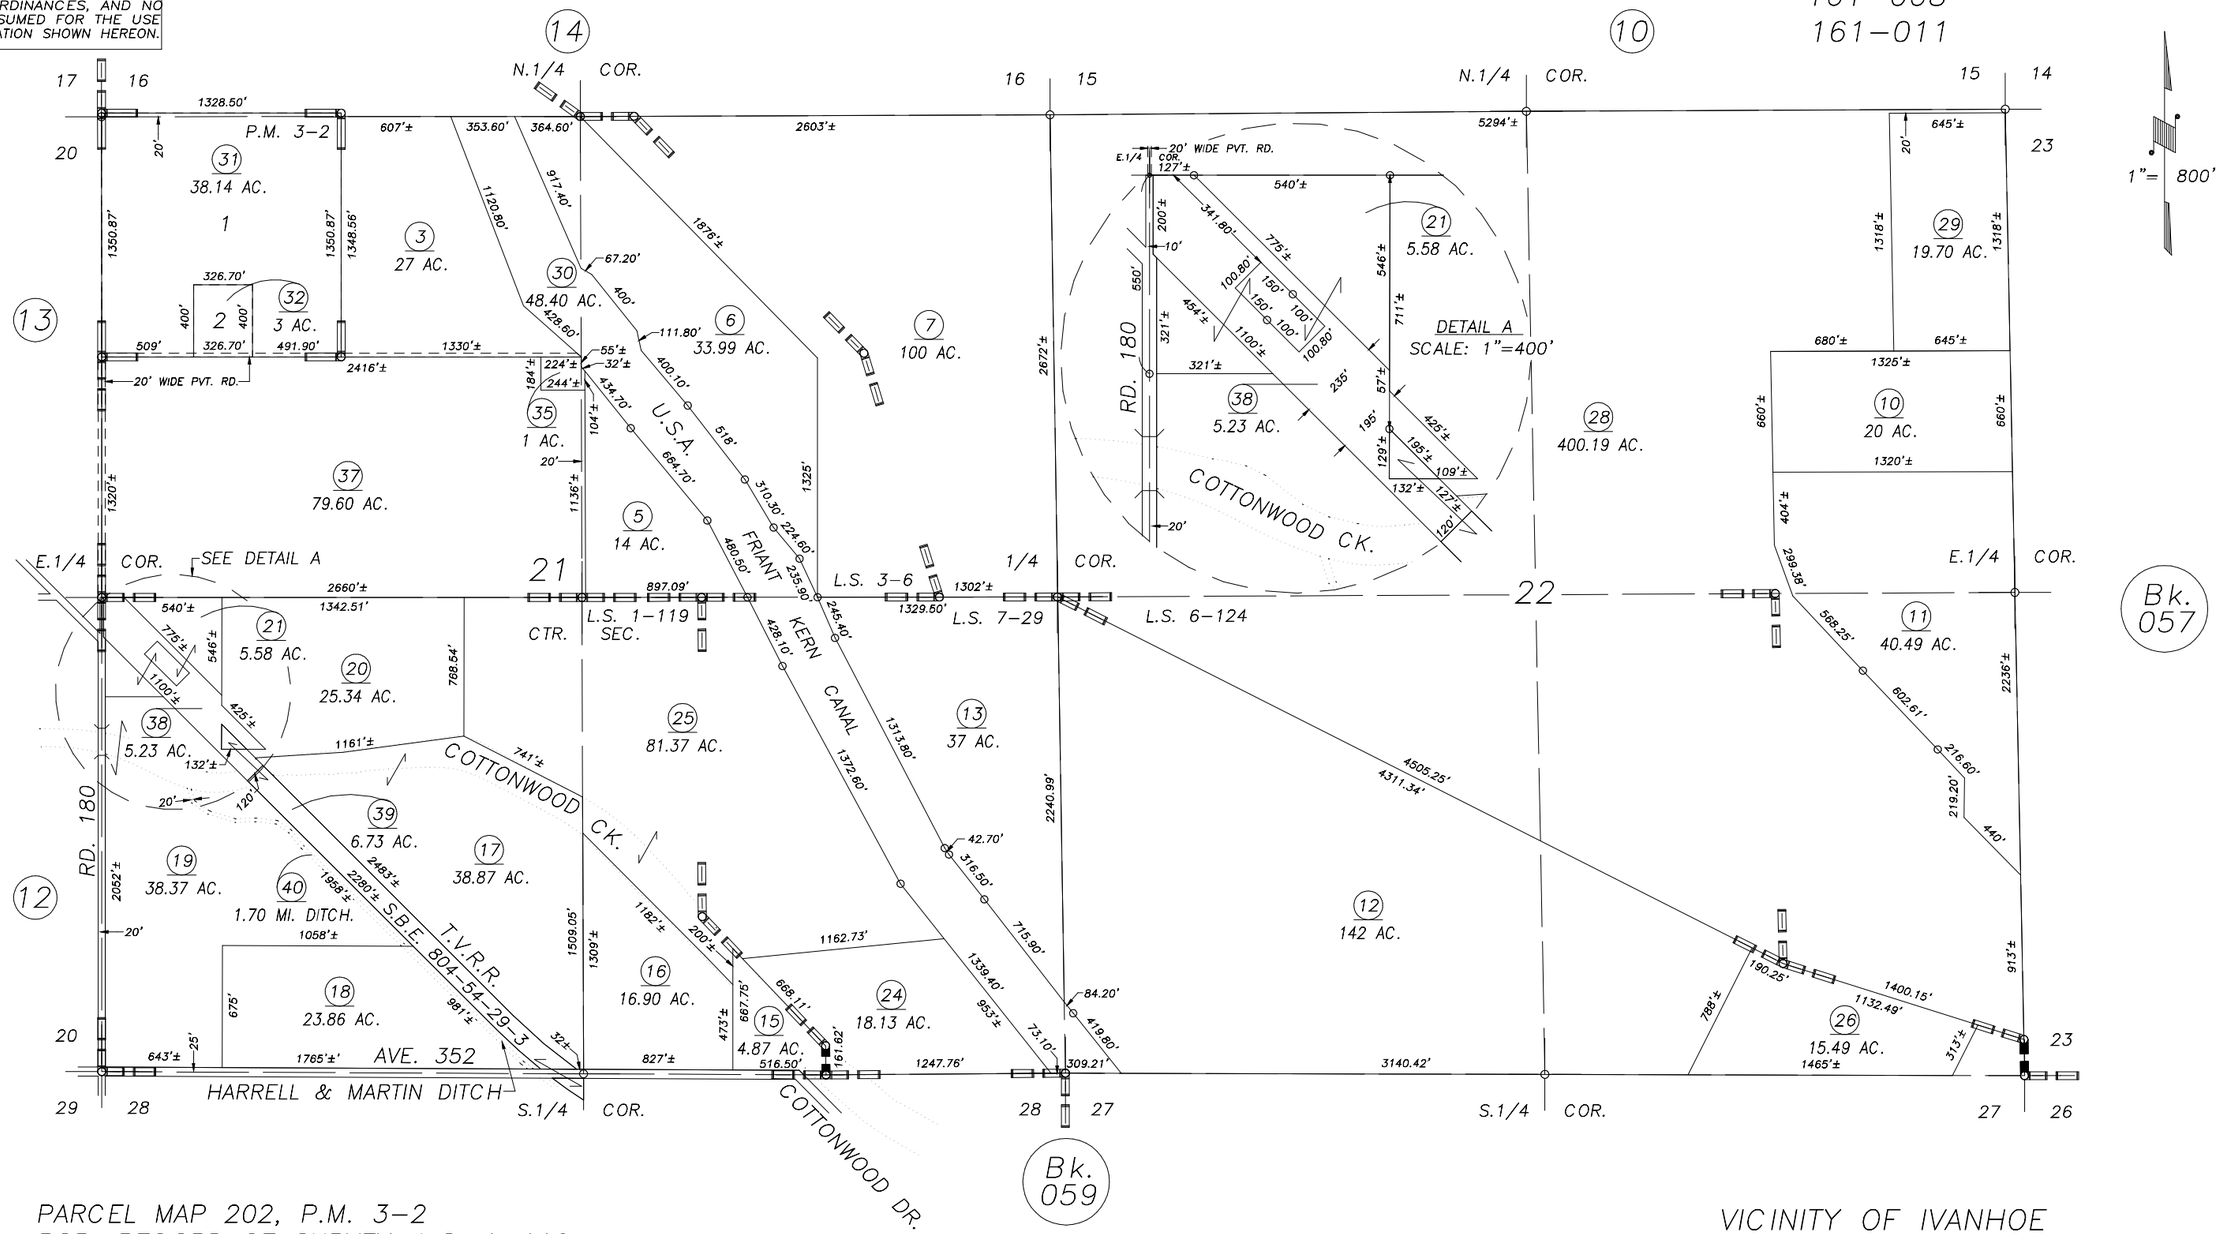

REVISION	DATE	TECH
2000–0078890	01/24/2002	SU

PARCEL MAP 202, P.M. 3–2
POR. RECORD OF SURVEY, L.S. 1–119
POR. RECORD OF SURVEY, L.S. 3–6
POR. RECORD OF SURVEY, L.S. 6–124
POR. RECORD OF SURVEY, L.S. 7–29

VICINITY OF IVANHOE
ASSESSOR'S MAPS BK. 053 , PG. 11 .
COUNTY OF TULARE, CALIF.

NOTE: Assessor's Block Numbers Shown in Ellipses
Assessor's Parcel Numbers Shown in Circles

01/02