DISCLAIMER

THIS MAP WAS PREPARED FOR LOCAL PROPERTY ASSESSMENT PURPOSES ONLY. THE PARCELS SHOWN HEREON MAY NOT COMPLY WITH STATE AND LOCAL SUBDIVISION ORDINANCES. NO LIABILITY IS ASSUMED FOR THE USE OF THE INFORMATION HEREON.

REVISED: 02/28/2008
REASON: 2005-0072518
CAD TECH: CBT

NOTE: THIS MAP WAS RESCINDED ON 04/02/2009 BACK TO 02/28/2008 BY ORDER OF THE CADASTRAL SUPERVISOR - KMS
REASON: APN 21 WAS WRONGLY COMPOSED OF AG PRESERVE WITH NON-AG PRESERVE LANDS.

SEC'S. 8 & 9, T. 17S., R. 26 E., M.D. B. & M.

TAX CODE AREA
138-000

53-15

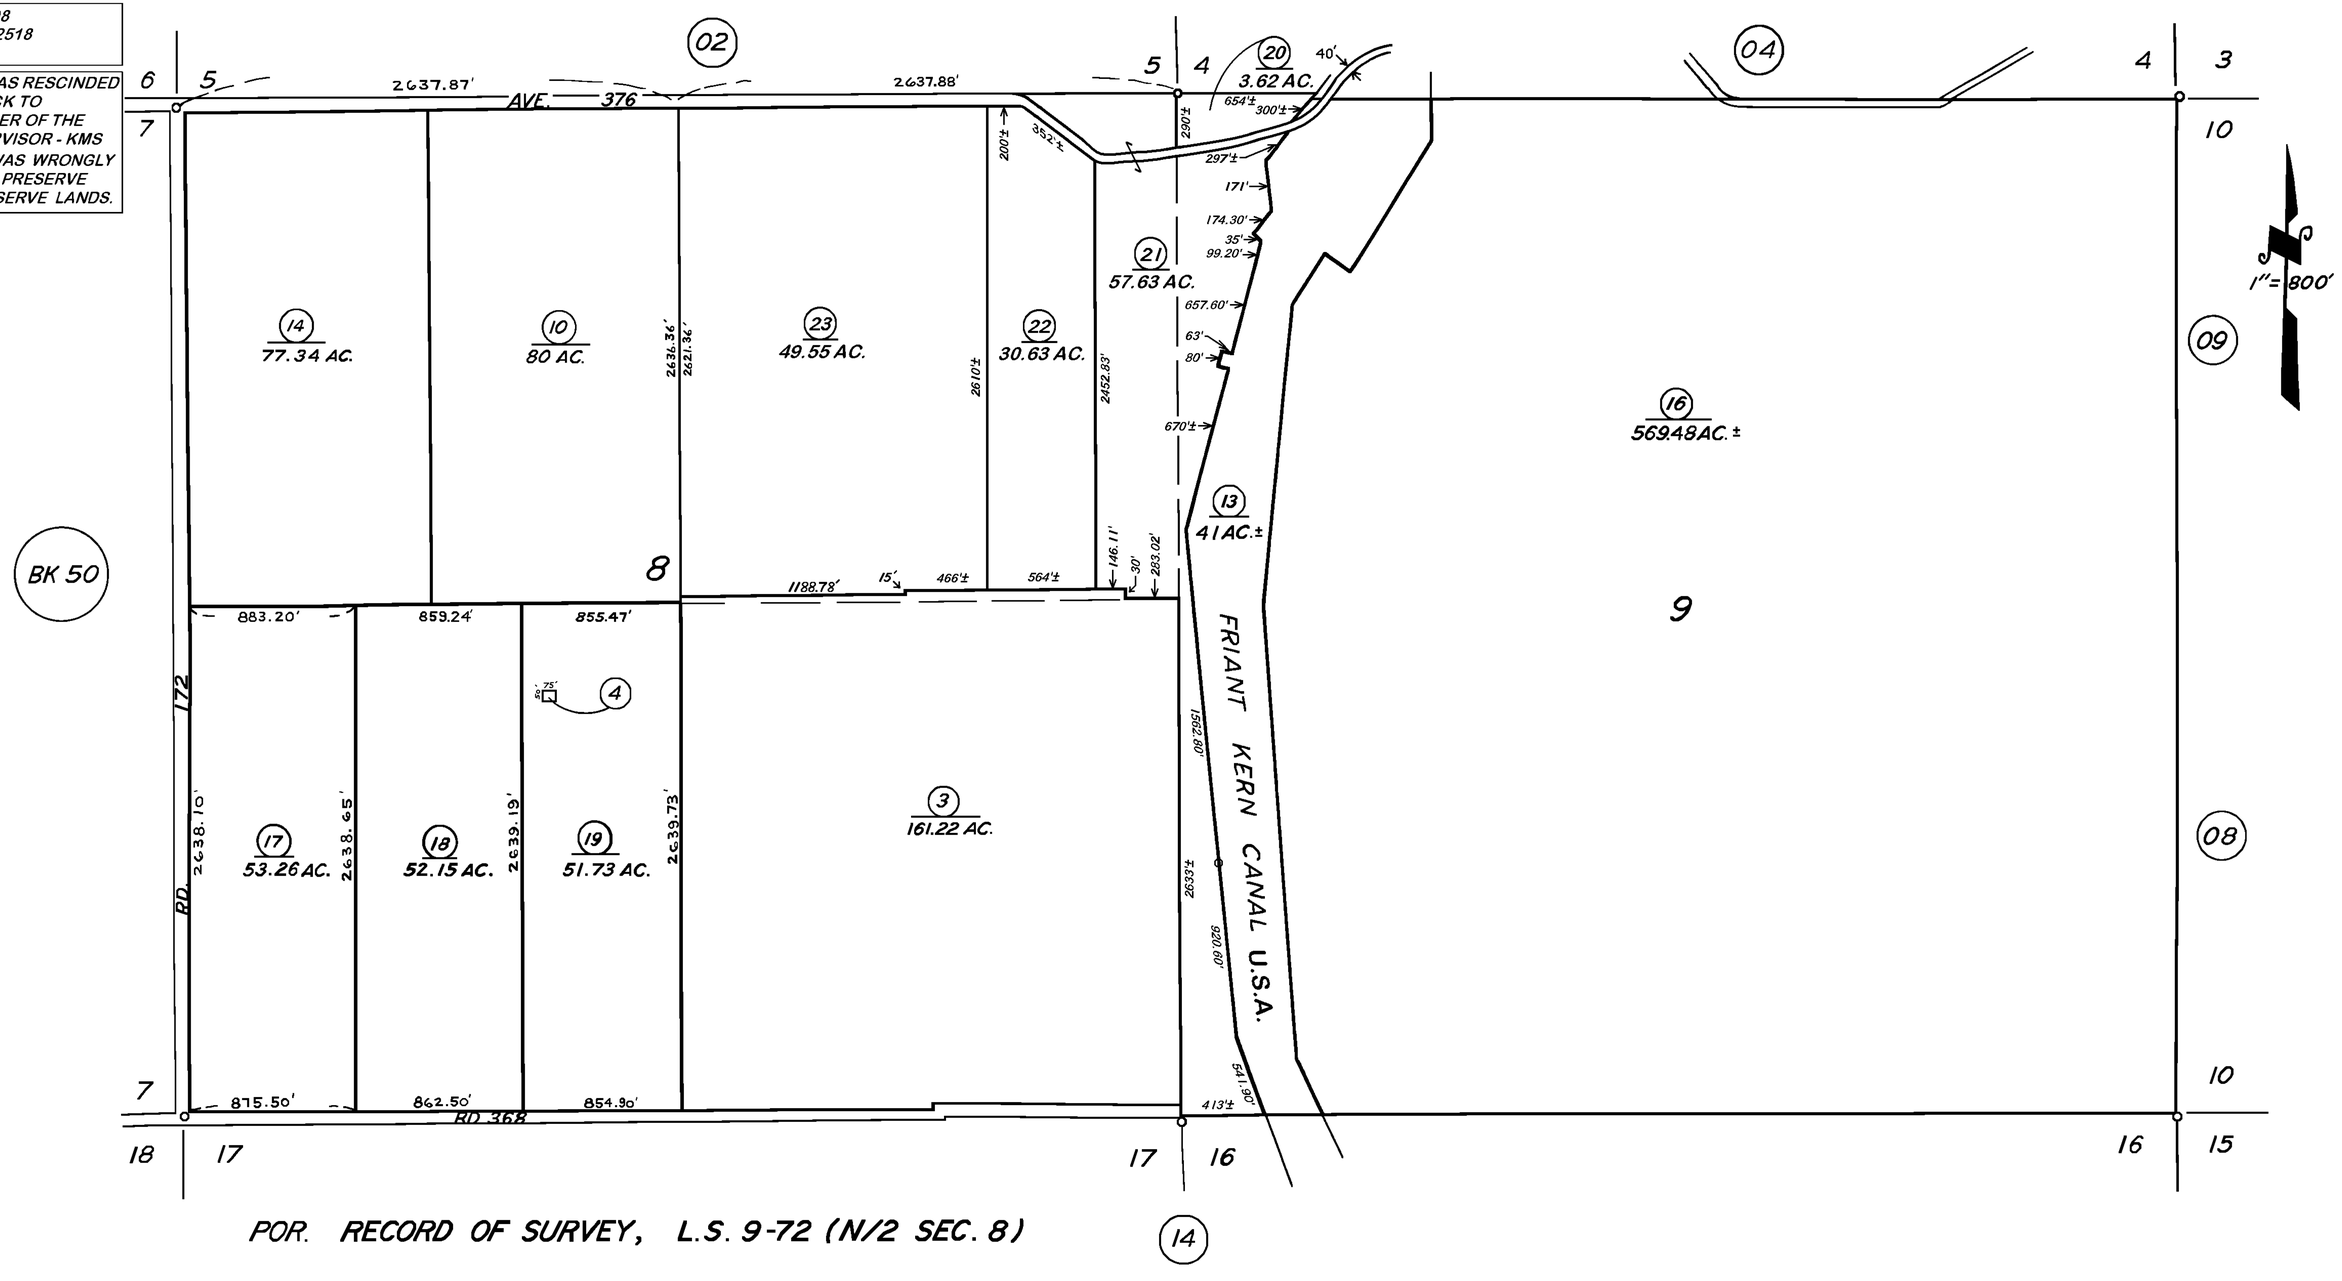

ASSESSOR'S MAPS BK. 53, PG. 15
COUNTY OF TULARE, CALIF.

NOTE — ASSESSOR'S BLOCK NUMBERS SHOWN IN ELLIPSES
ASSESSOR'S PARCEL NUMBERS SHOWN IN CIRCLES