POR. S1/2 SEC. 2, T.17S., R.26E., M.D.B. & M.

TAX CODE AREA 55-13
161-002
161-011

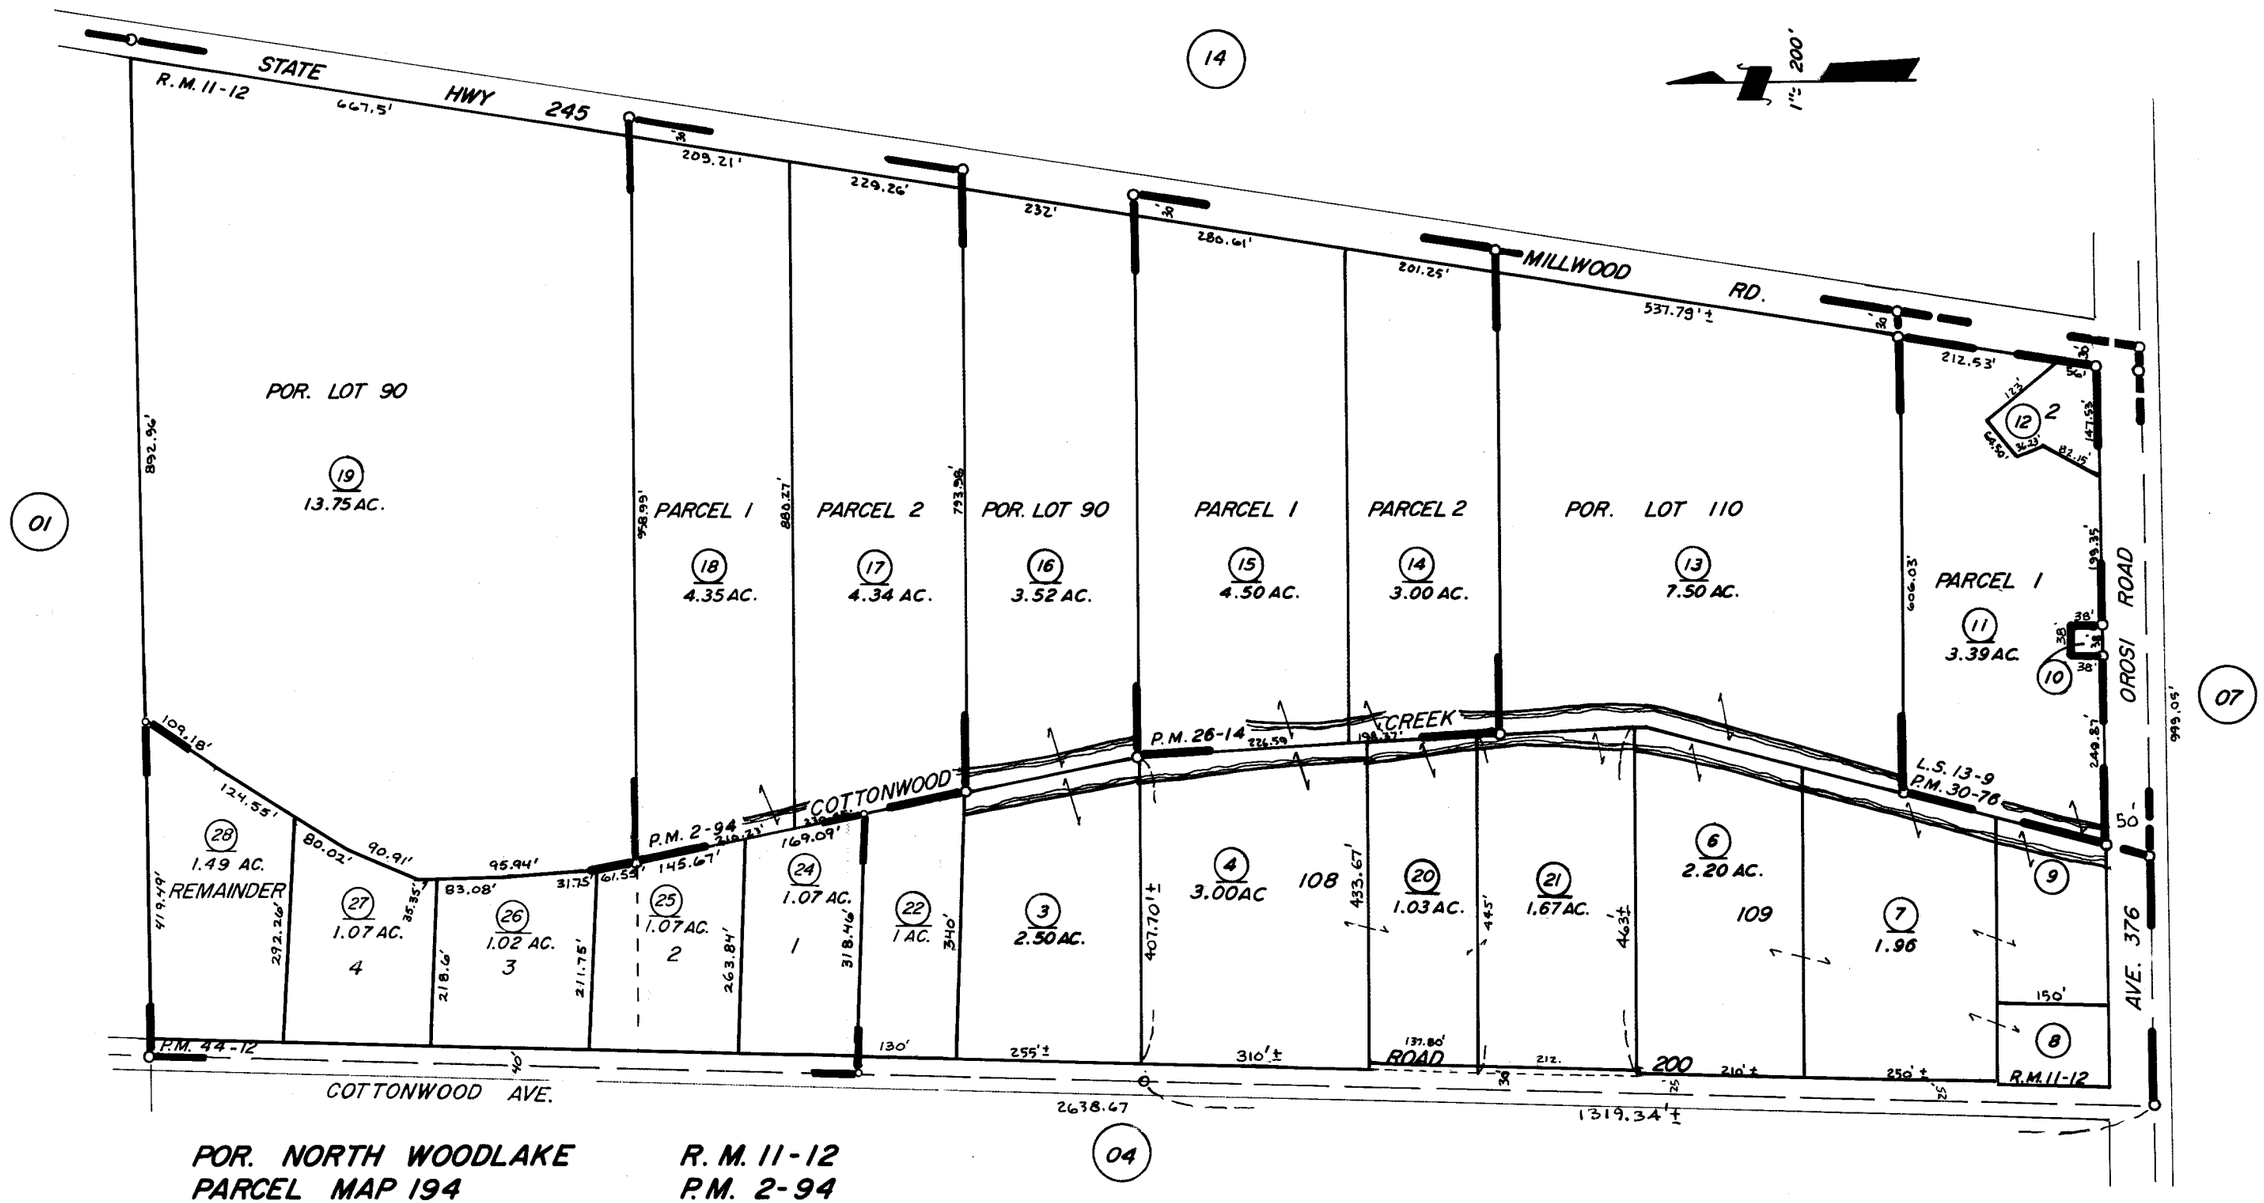

POR. NORTH WOODLAKE	R.M. 11-12
PARCEL MAP 194	P.M. 2-94
RECORD OF SURVEY	L.S. 13-9
PARCEL MAP 2513	P.M. 26-14
PARCEL MAP 2975	P.M. 30-76
POR. RECORD OF SURVEY	L.S. 17-71 (HWY 245)
PARCEL MAP 4308	P.M. 44-12

ASSESSOR'S MAPS BK. 55 PG. 13

COUNTY OF TULARE, CALIF.

NOTE—ASSESSOR'S BLOCK NUMBERS SHOWN IN ELLIPSES
ASSESSOR'S PARCEL NUMBERS SHOWN IN CIRCLES