POR. S½ SEC. 24, T.17S., R.26E. M.D.B. & M.

TAX CODE AREA **57-06**

161-001
161-011

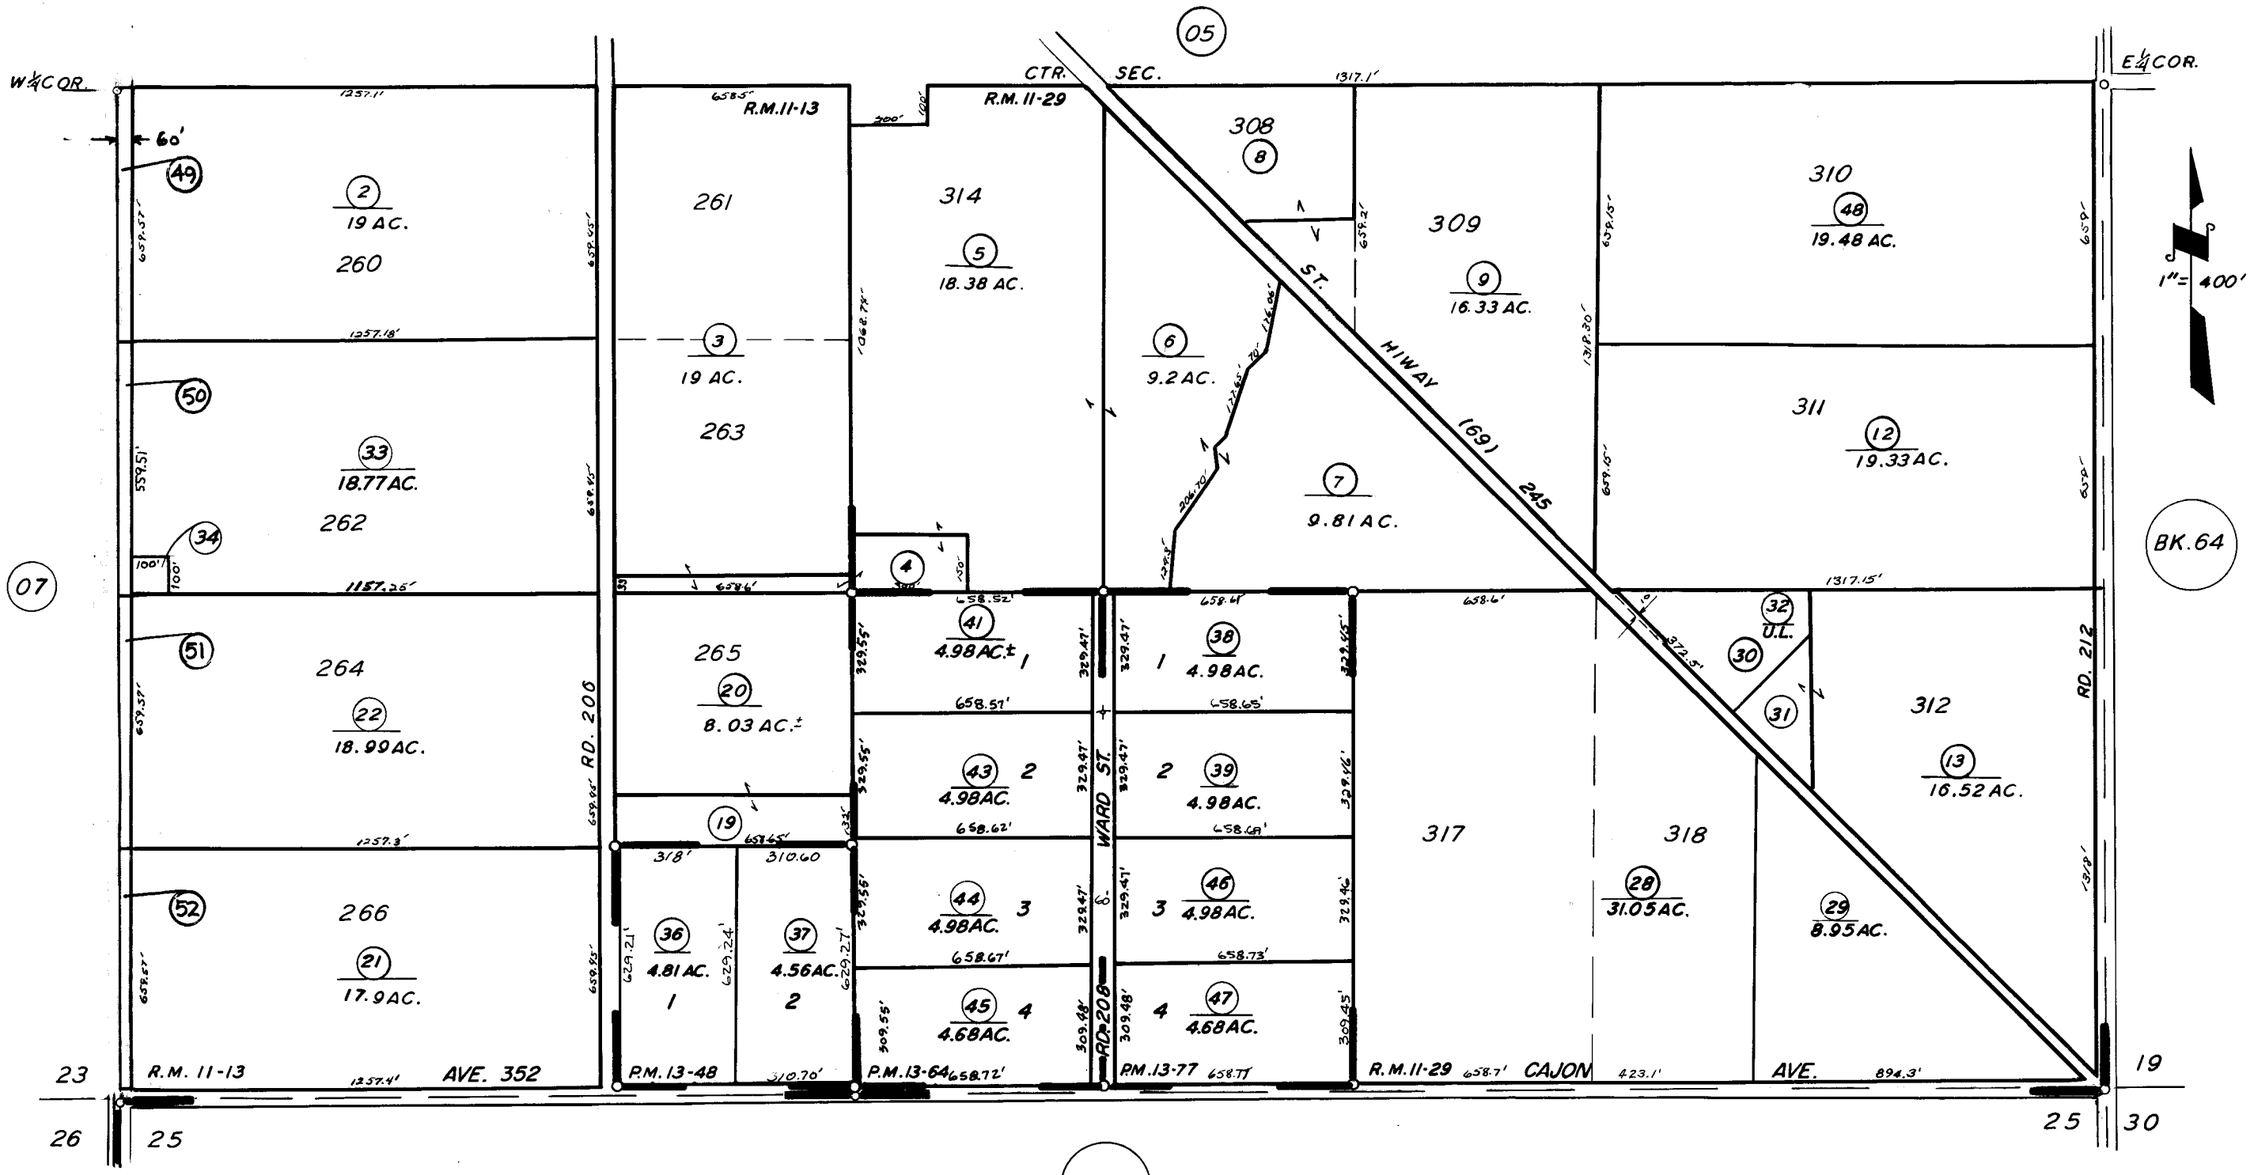

POR. WOODLAKE ORCHARD TRACT — R.M. 11-13
POR. WOODLAKE ORCHARD TRACT NO. 2 — R.M. 11-29
PARCEL MAP 1247 — P.M. 13-48
PARCEL MAP 1263 — P.M. 13-64
PARCEL MAP 1276 — P.M. 13-77
POR. RECORD OF SURVEY — L.S. 17-71 (HWY. 245)

ASSESSOR'S MAPS BK. 57, PG. 06

COUNTY OF TULARE, CALIF.

NOTE — ASSESSOR'S BLOCK NUMBERS SHOWN IN ELLIPSES
ASSESSOR'S PARCEL NUMBERS SHOWN IN CIRCLES