DISCLAIMER

THIS MAP WAS PREPARED FOR LOCAL PROPERTY ASSESSMENT PURPOSES ONLY. THE PARCELS SHOWN HEREON MAY NOT COMPLY WITH STATE AND LOCAL SUBDIVISION ORDINANCES. NO LIABILITY IS ASSUMED FOR THE USE OF THE INFORMATION HEREON.

REVISED: 04/23/2013
REASON: 2013-0005427
CAD TECH: RLW

N½ SEC. 34, T.17S., R.26E. M. D. B. & M.

TAX CODE AREA **059-11**

161-002
161-006

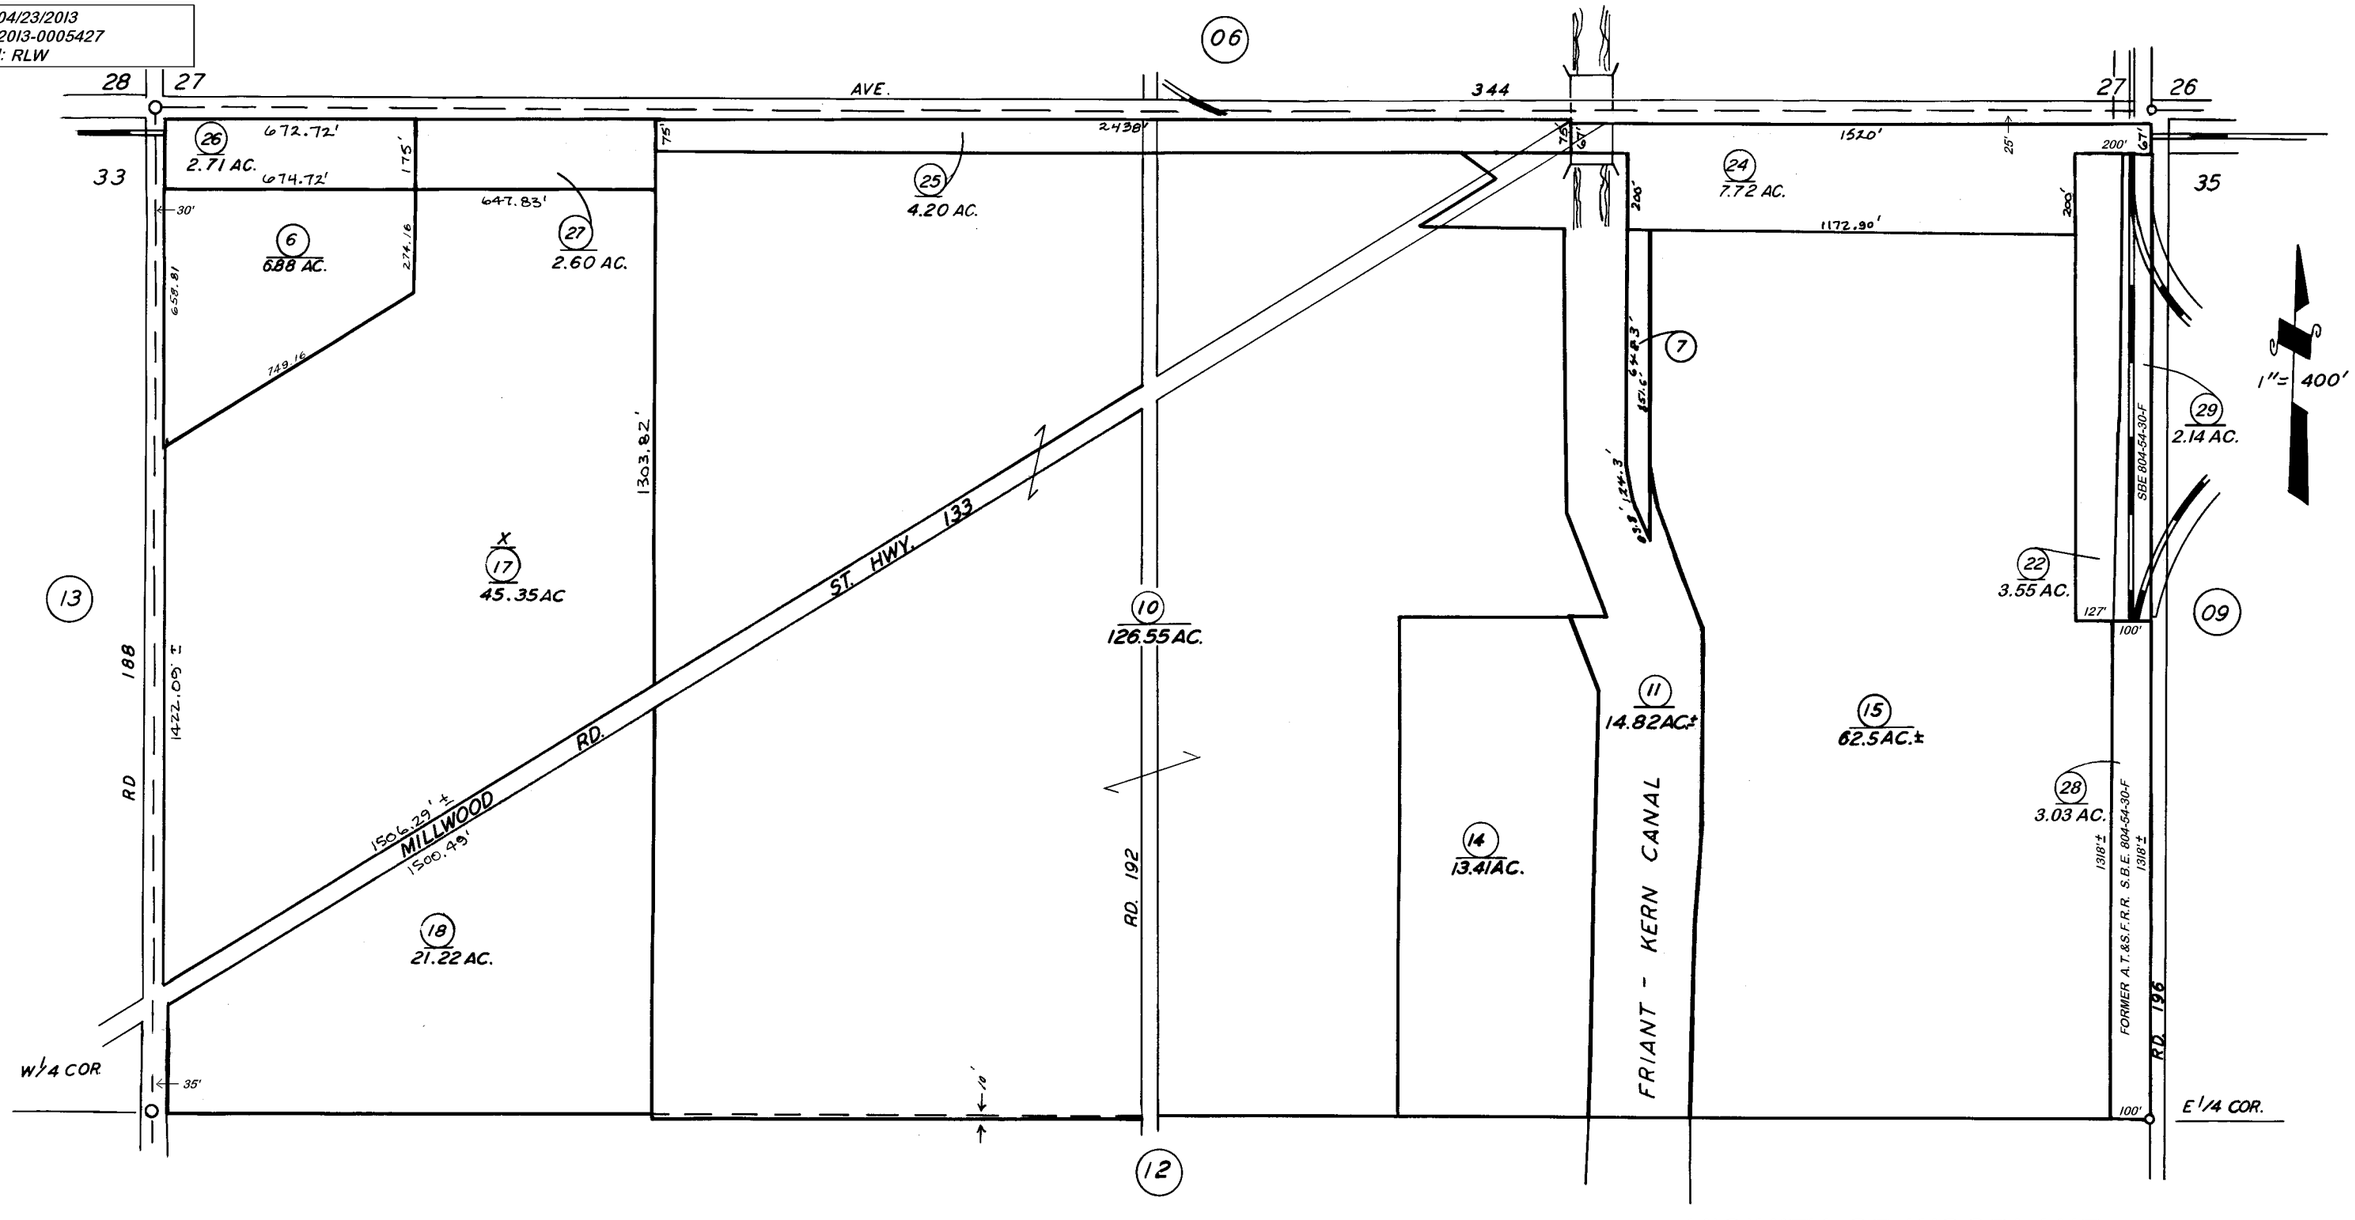

VICINITY OF WOODLAKE

ASSESSOR'S MAPS BK. **59**, PG. **11**.
COUNTY OF TULARE, CALIF.

NOTE — ASSESSOR'S BLOCK NUMBERS SHOWN IN ELLIPSES
ASSESSOR'S PARCEL NUMBERS SHOWN IN CIRCLES