DISCLAIMER

THIS MAP WAS PREPARED FOR LOCAL PROPERTY ASSESSMENT PURPOSES ONLY. THE PARCELS SHOWN HEREON MAY NOT COMPLY WITH STATE AND LOCAL SUBDIVISION ORDINANCES. NO LIABILITY IS ASSUMED FOR THE USE OF THE INFORMATION HEREON.

REVISED: 01/13/2009
REASON: ADJ. PG. UPDATE
CAD TECH: JRS

S 1/2 OF NE 1/4 OF NE 1/4 OF SEC.36, T.17S., R.26E., M.D.B.&M.

TAX CODE AREA 007-006

060-14

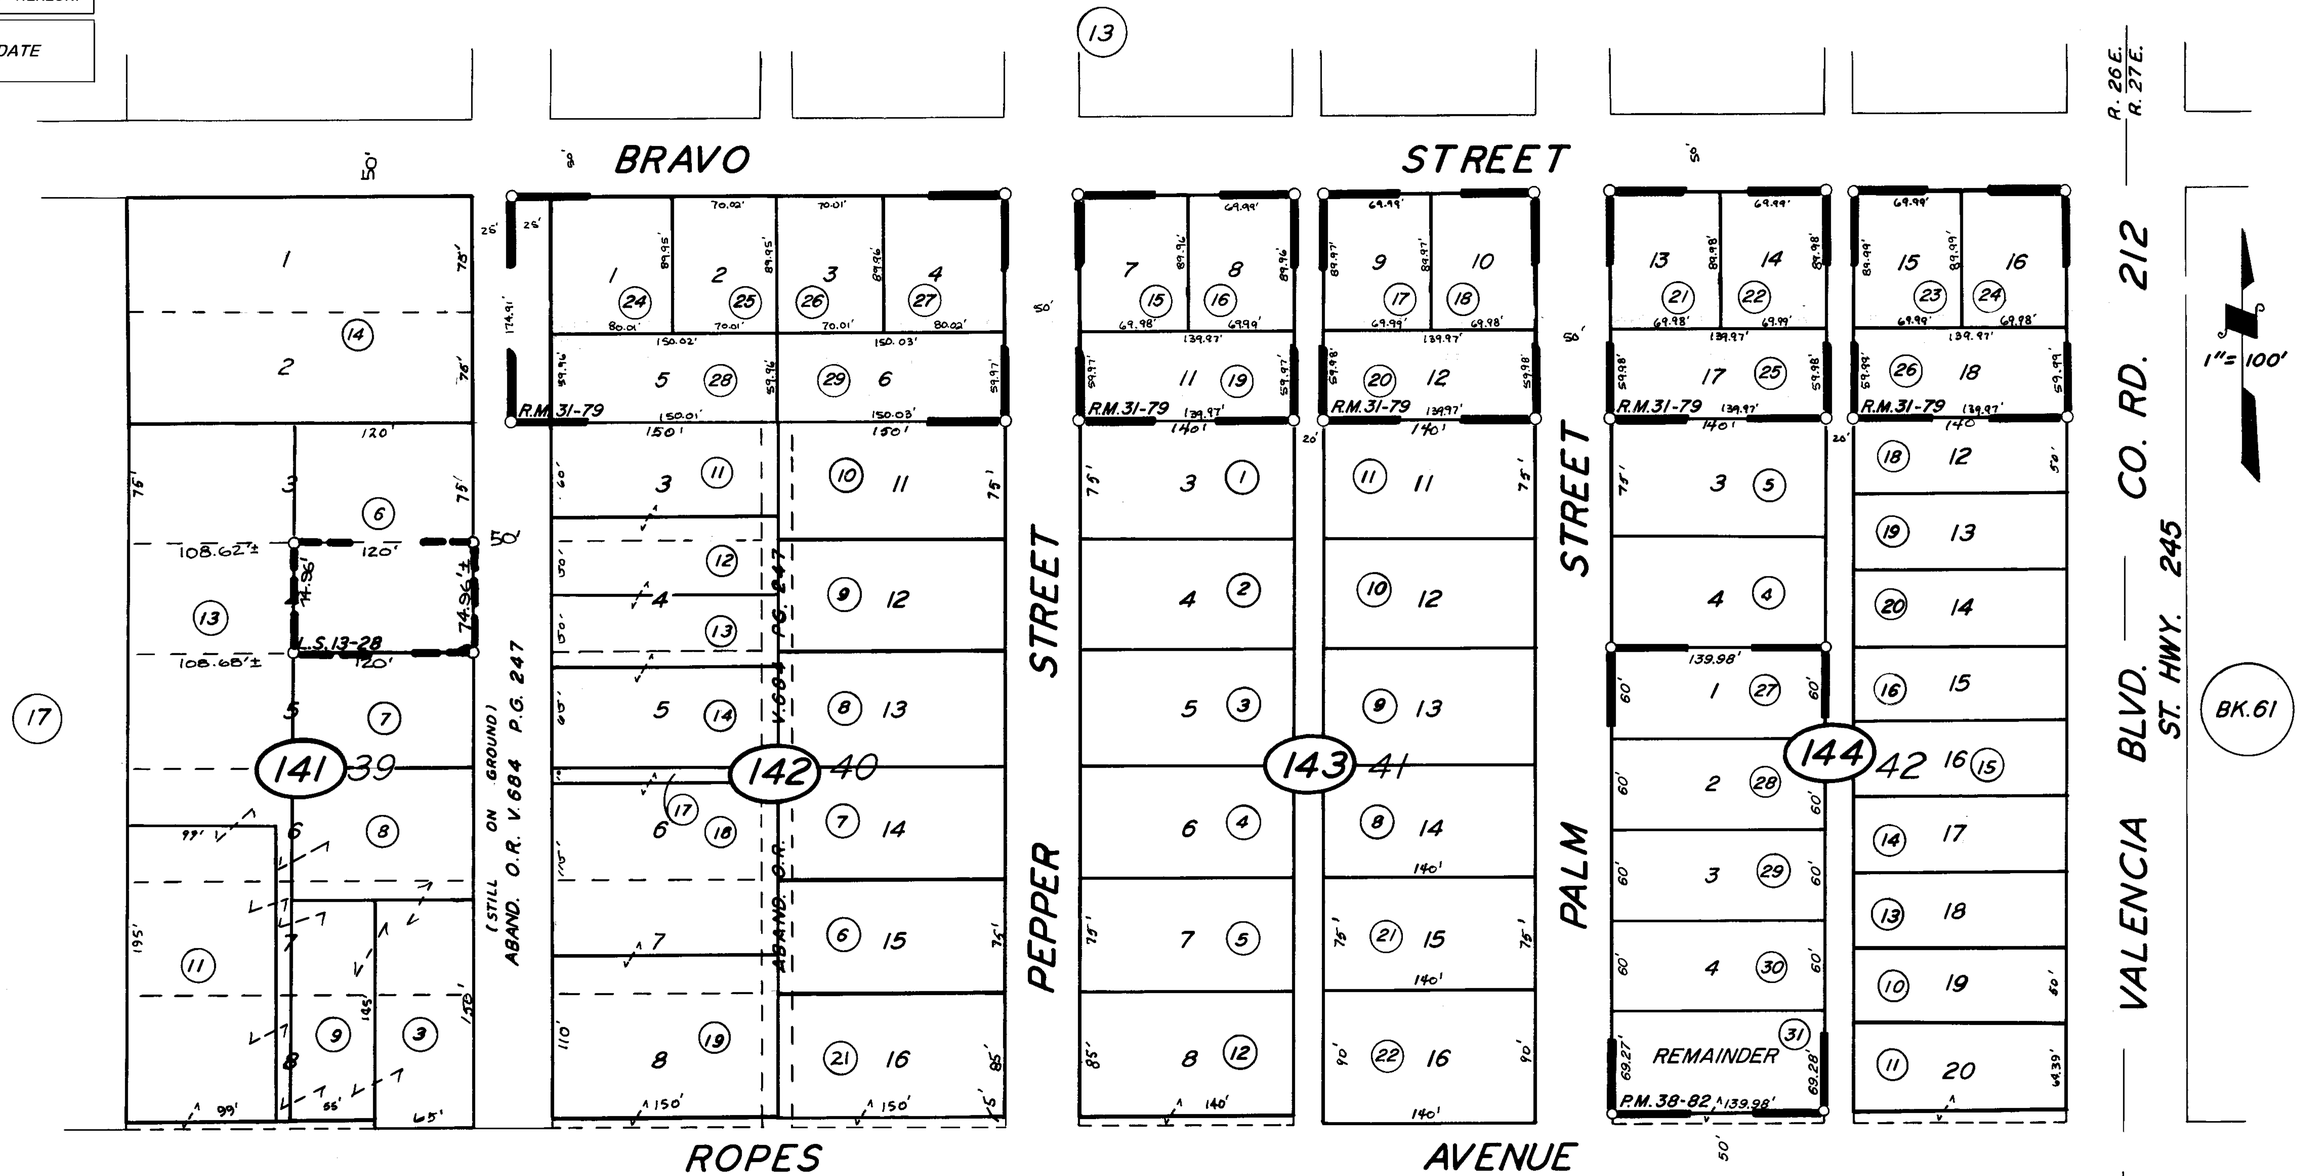

BRAVO ESTATES — R.M. 31-79
TOWNSITE OF WOODLAKE — R.M. 11-23
RECORD OF SURVEY — L.S. 13-28
PARCEL MAP 3779, — P.M. 38-82

VICINITY OF WOODLAKE

ASSESSOR'S MAPS BK. 060, PG. 14
COUNTY OF TULARE, CALIF.

NOTE — ASSESSOR'S BLOCK NUMBERS SHOWN IN ELLIPSES
ASSESSOR'S PARCEL NUMBERS SHOWN IN CIRCLES