POR. N1/2 SEC. 36, T.17S., R.26E., M.D.B.&M.

060-17

TAX CODE AREA
007-001 007-006
007-007 007-018
007-019 161-001
161-011

DISCLAIMER

THIS MAP WAS PREPARED FOR LOCAL PROPERTY ASSESSMENT PURPOSES ONLY. THE PARCELS SHOWN HEREON MAY NOT COMPLY WITH STATE AND LOCAL SUBDIVISION ORDINANCES. NO LIABILITY IS ASSUMED FOR THE USE OF THE INFORMATION HEREON.

REVISED: 11/04/2013
REASON: 2013-003074I
CAD TECH: NFL

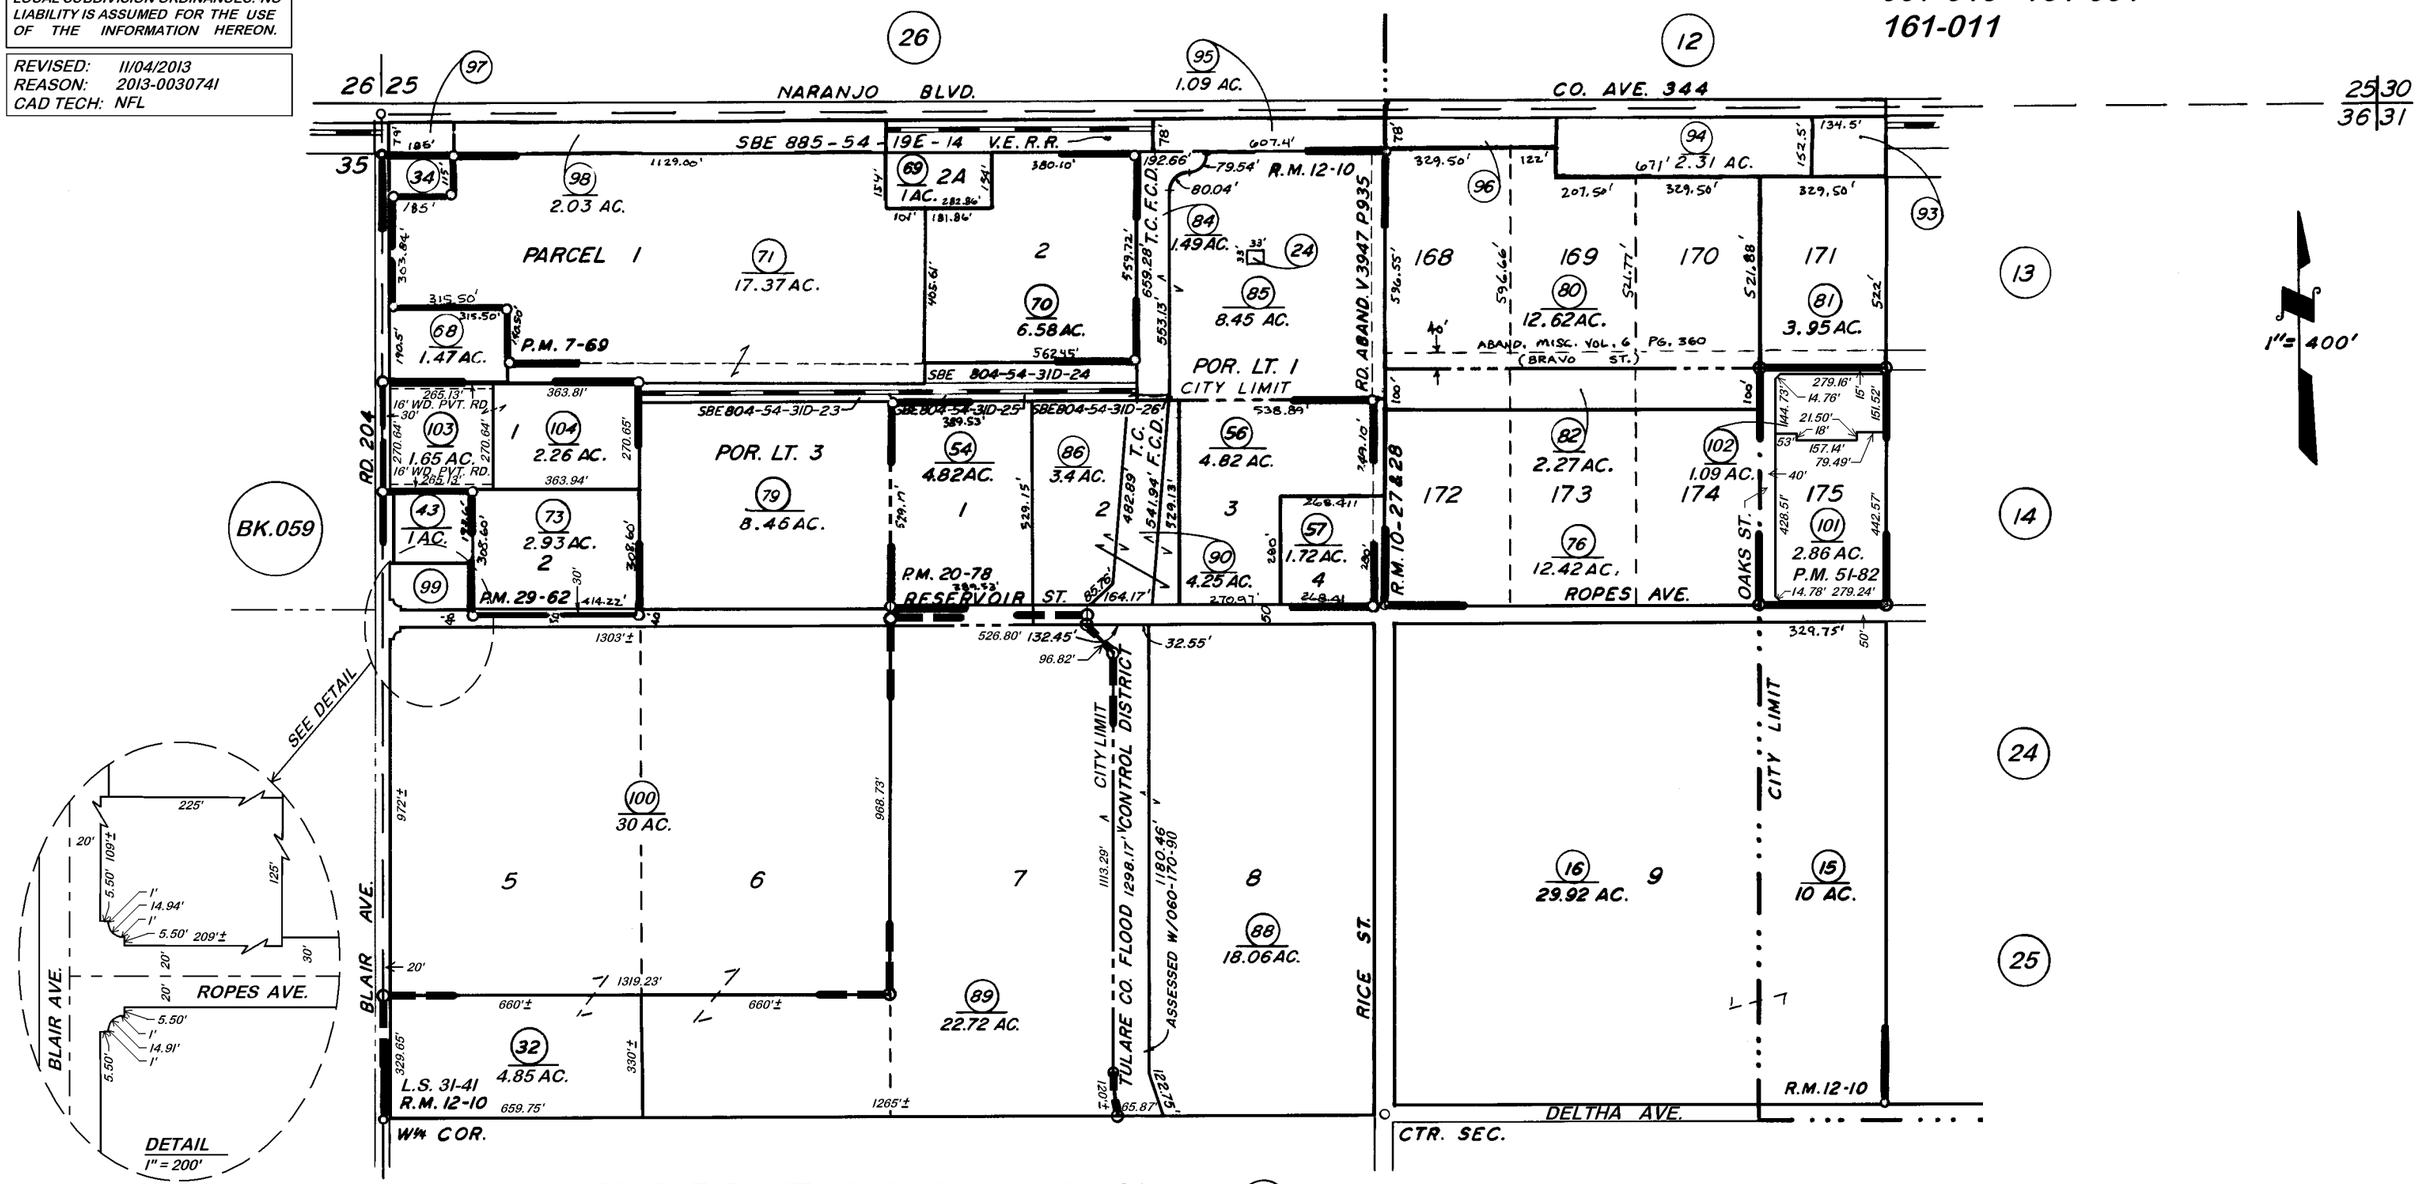

POR. WOODLAKE, SHEET NO. 2 R.M. 10-27 & 28
POR. BLAIR TRACT R.M. 12-10
PARCEL MAP 669 P.M. 7-69
PARCEL MAP 1977 P.M. 20-78
PARCEL MAP 2861 P.M. 29-62
POR. RECORD OF SURVEY, L.S. 31-41
PARCEL MAP NO. 5076, P.M. 51-82

VICINITY OF WOODLAKE

ASSESSOR'S MAPS BK. 060, PG. 17
COUNTY OF TULARE, CALIF.

NOTE — ASSESSOR'S BLOCK NUMBERS SHOWN IN ELLIPSES
ASSESSOR'S PARCEL NUMBERS SHOWN IN CIRCLES