DISCLAIMER

THIS MAP WAS PREPARED FOR LOCAL PROPERTY ASSESSMENT PURPOSES ONLY. THE PARCELS SHOWN HEREON MAY NOT COMPLY WITH STATE AND LOCAL SUBDIVISION ORDINANCES. NO LIABILITY IS ASSUMED FOR THE USE OF THE INFORMATION HEREON.

REVISED: 02/20/2013
REASON: 2004-0119610
CAD TECH: NFL

POR. N ½ SEC. 31, T. 17 S., R. 27 E., M.D.B. & M.

TAX CODE AREA
007-010 161-001
007-006 161-012
007-001 007-017

061-07

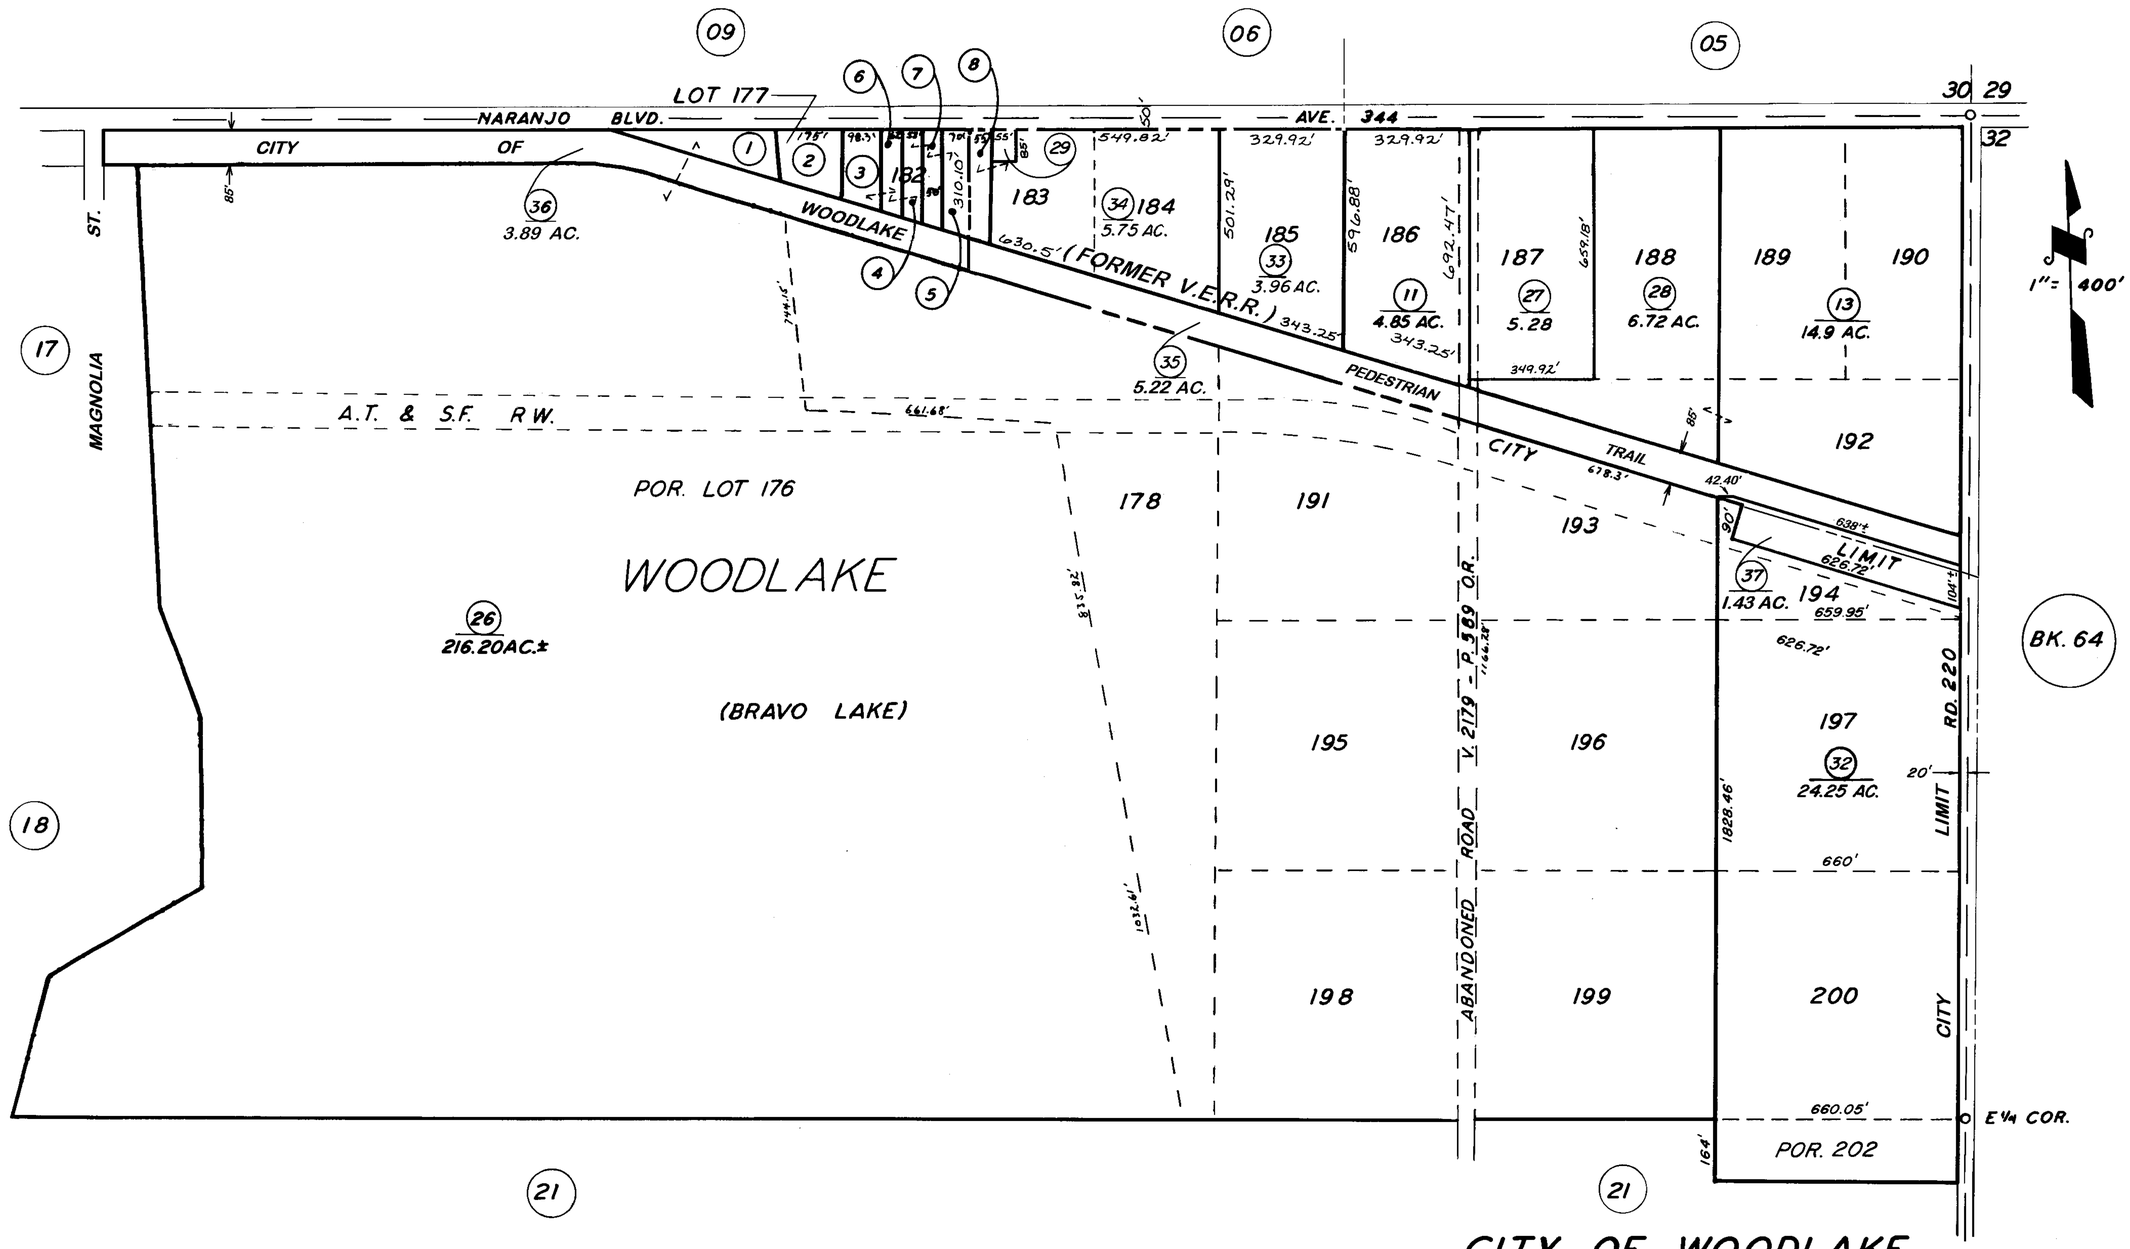

POR. WOODLAKE SHEET NO. 2,
R.M. 10-27 & 28

CITY OF WOODLAKE
ASSESSOR'S MAPS BK. 61, PG. 07
COUNTY OF TULARE, CALIF.

NOTE — ASSESSOR'S BLOCK NUMBERS SHOWN IN ELLIPSES
ASSESSOR'S PARCEL NUMBERS SHOWN IN CIRCLES