DISCLAIMER

THIS MAP WAS PREPARED FOR LOCAL PROPERTY ASSESSMENT PURPOSES ONLY. THE PARCELS SHOWN HEREON MAY NOT COMPLY WITH STATE AND LOCAL SUBDIVISION ORDINANCES. NO LIABILITY IS ASSUMED FOR THE USE OF THE INFORMATION HEREON.

REVISED: 05/13/2013
REASON: 1996-0046380
CAD TECH: CMB

W1/2 OF NW1/4 OF NW1/4 SEC.31, T.17S., R.27E., M.D.B.&M.

TAX CODE AREA
007-006
007-010

061-17

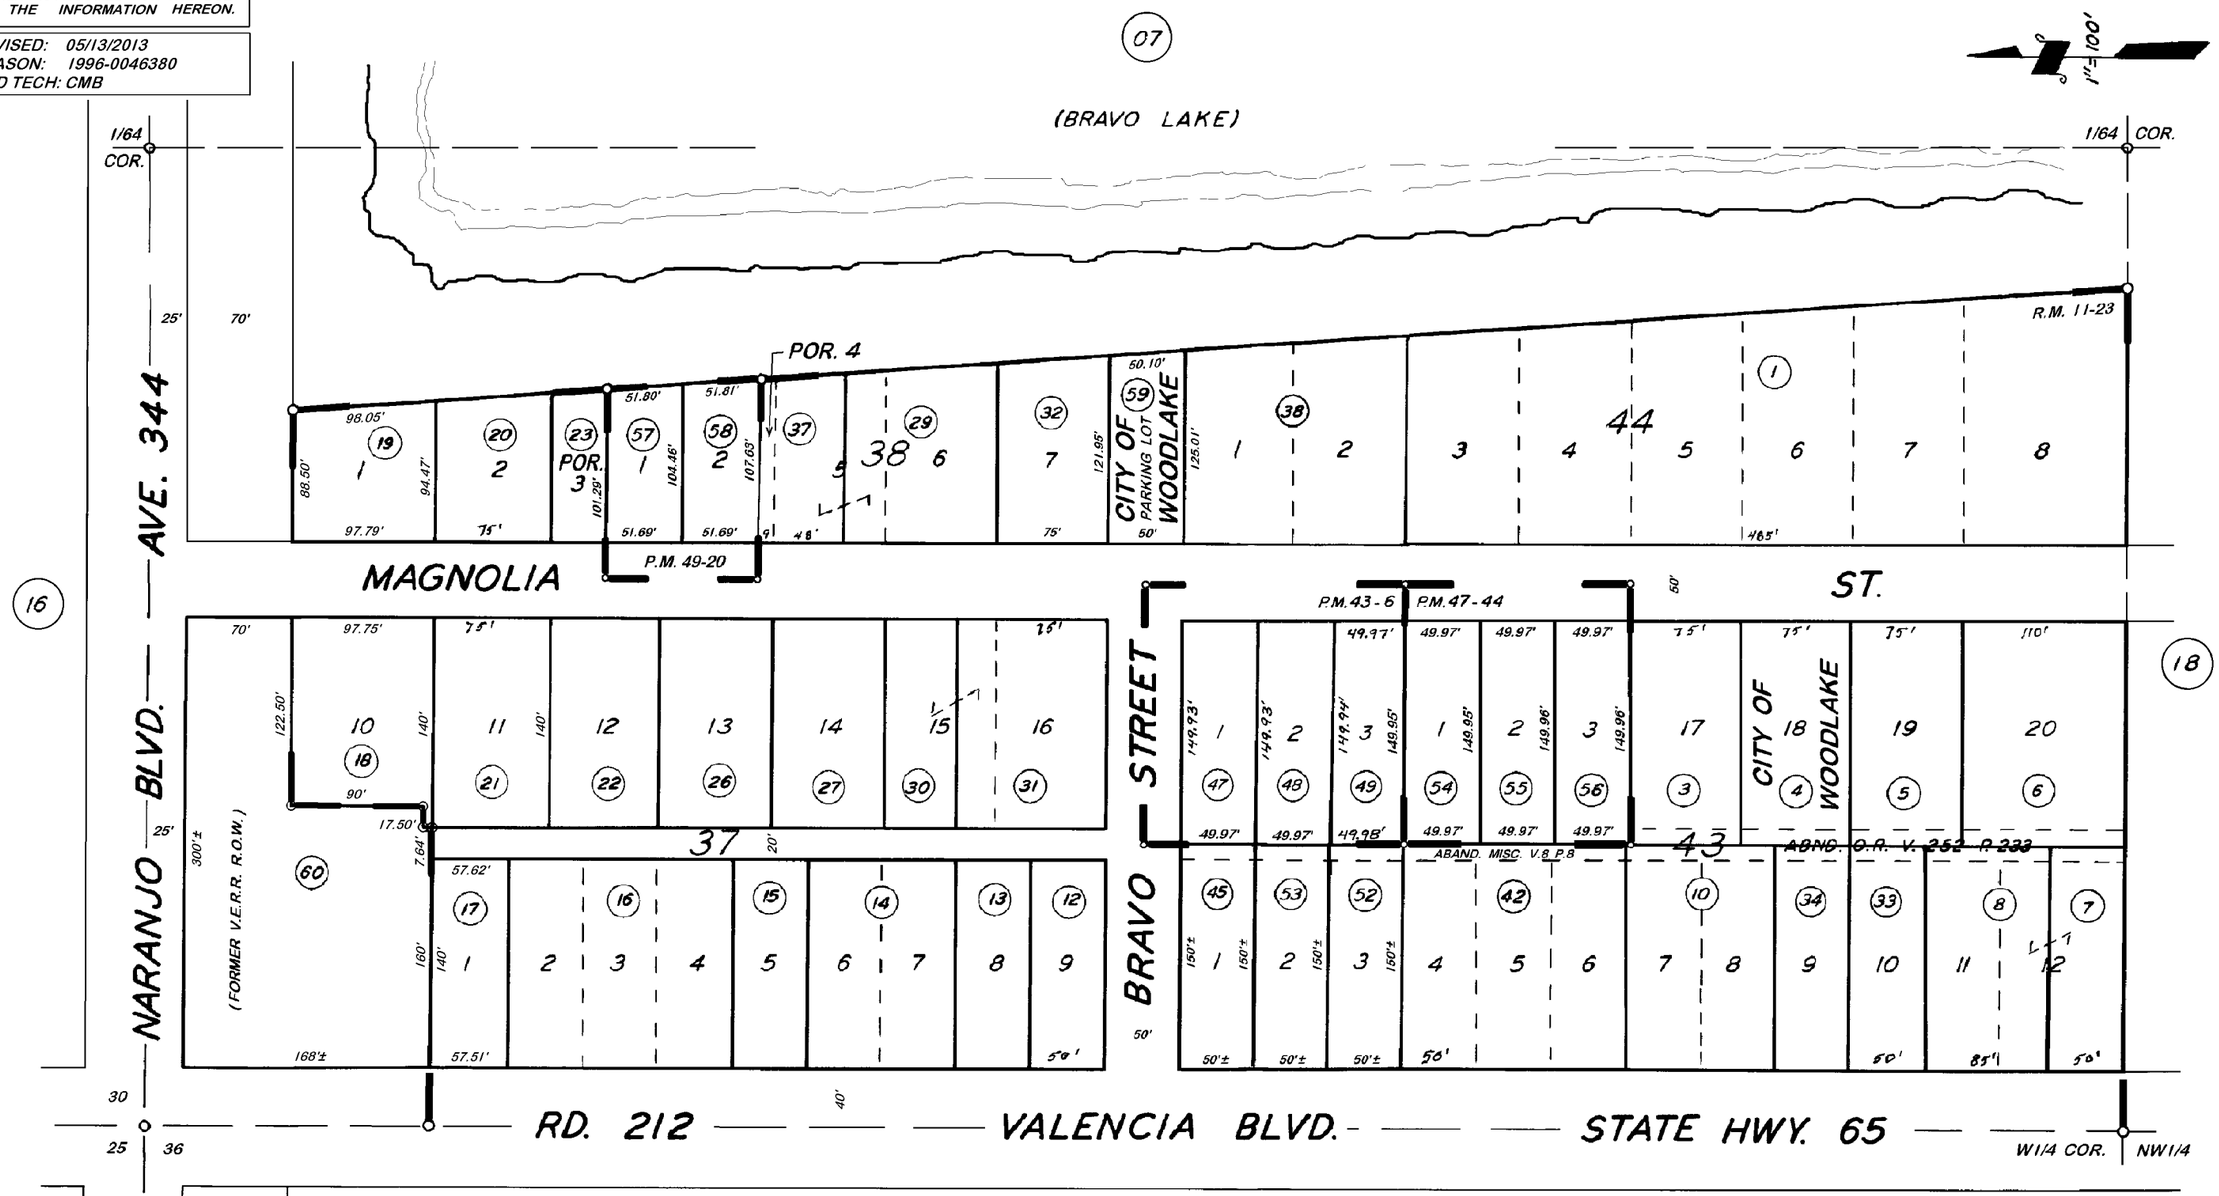

TOWN OF WOODLAKE, R.M. 11-23
PARCEL MAP NO. 4202, P.M. 43-6
PARCEL MAP NO. 4639, P.M. 47-44
PARCEL MAP NO. 4815, P.M. 49-20

CITY OF WOODLAKE
ASSESSOR'S MAPS BK. 061, PG. 17.
COUNTY OF TULARE, CALIF.

NOTE — ASSESSOR'S BLOCK NUMBERS SHOWN IN ELLIPSES
ASSESSOR'S PARCEL NUMBERS SHOWN IN CIRCLES