DISCLAIMER

THIS MAP WAS PREPARED FOR LOCAL PROPERTY ASSESSMENT PURPOSES ONLY AND THE PARCELS SHOWN HEREON MAY NOT COMPLY WITH STATE AND LOCAL SUBDIVISION ORDINANCES, AND NO LIABILITY IS ASSUMED FOR THE USE OF THE INFORMATION SHOWN HEREON.

POR. S 1/2 SEC. 31, T.17S., R.27E., M.D.B. & M.

Tax Area Code 061-21

007-006
007-010
161-001

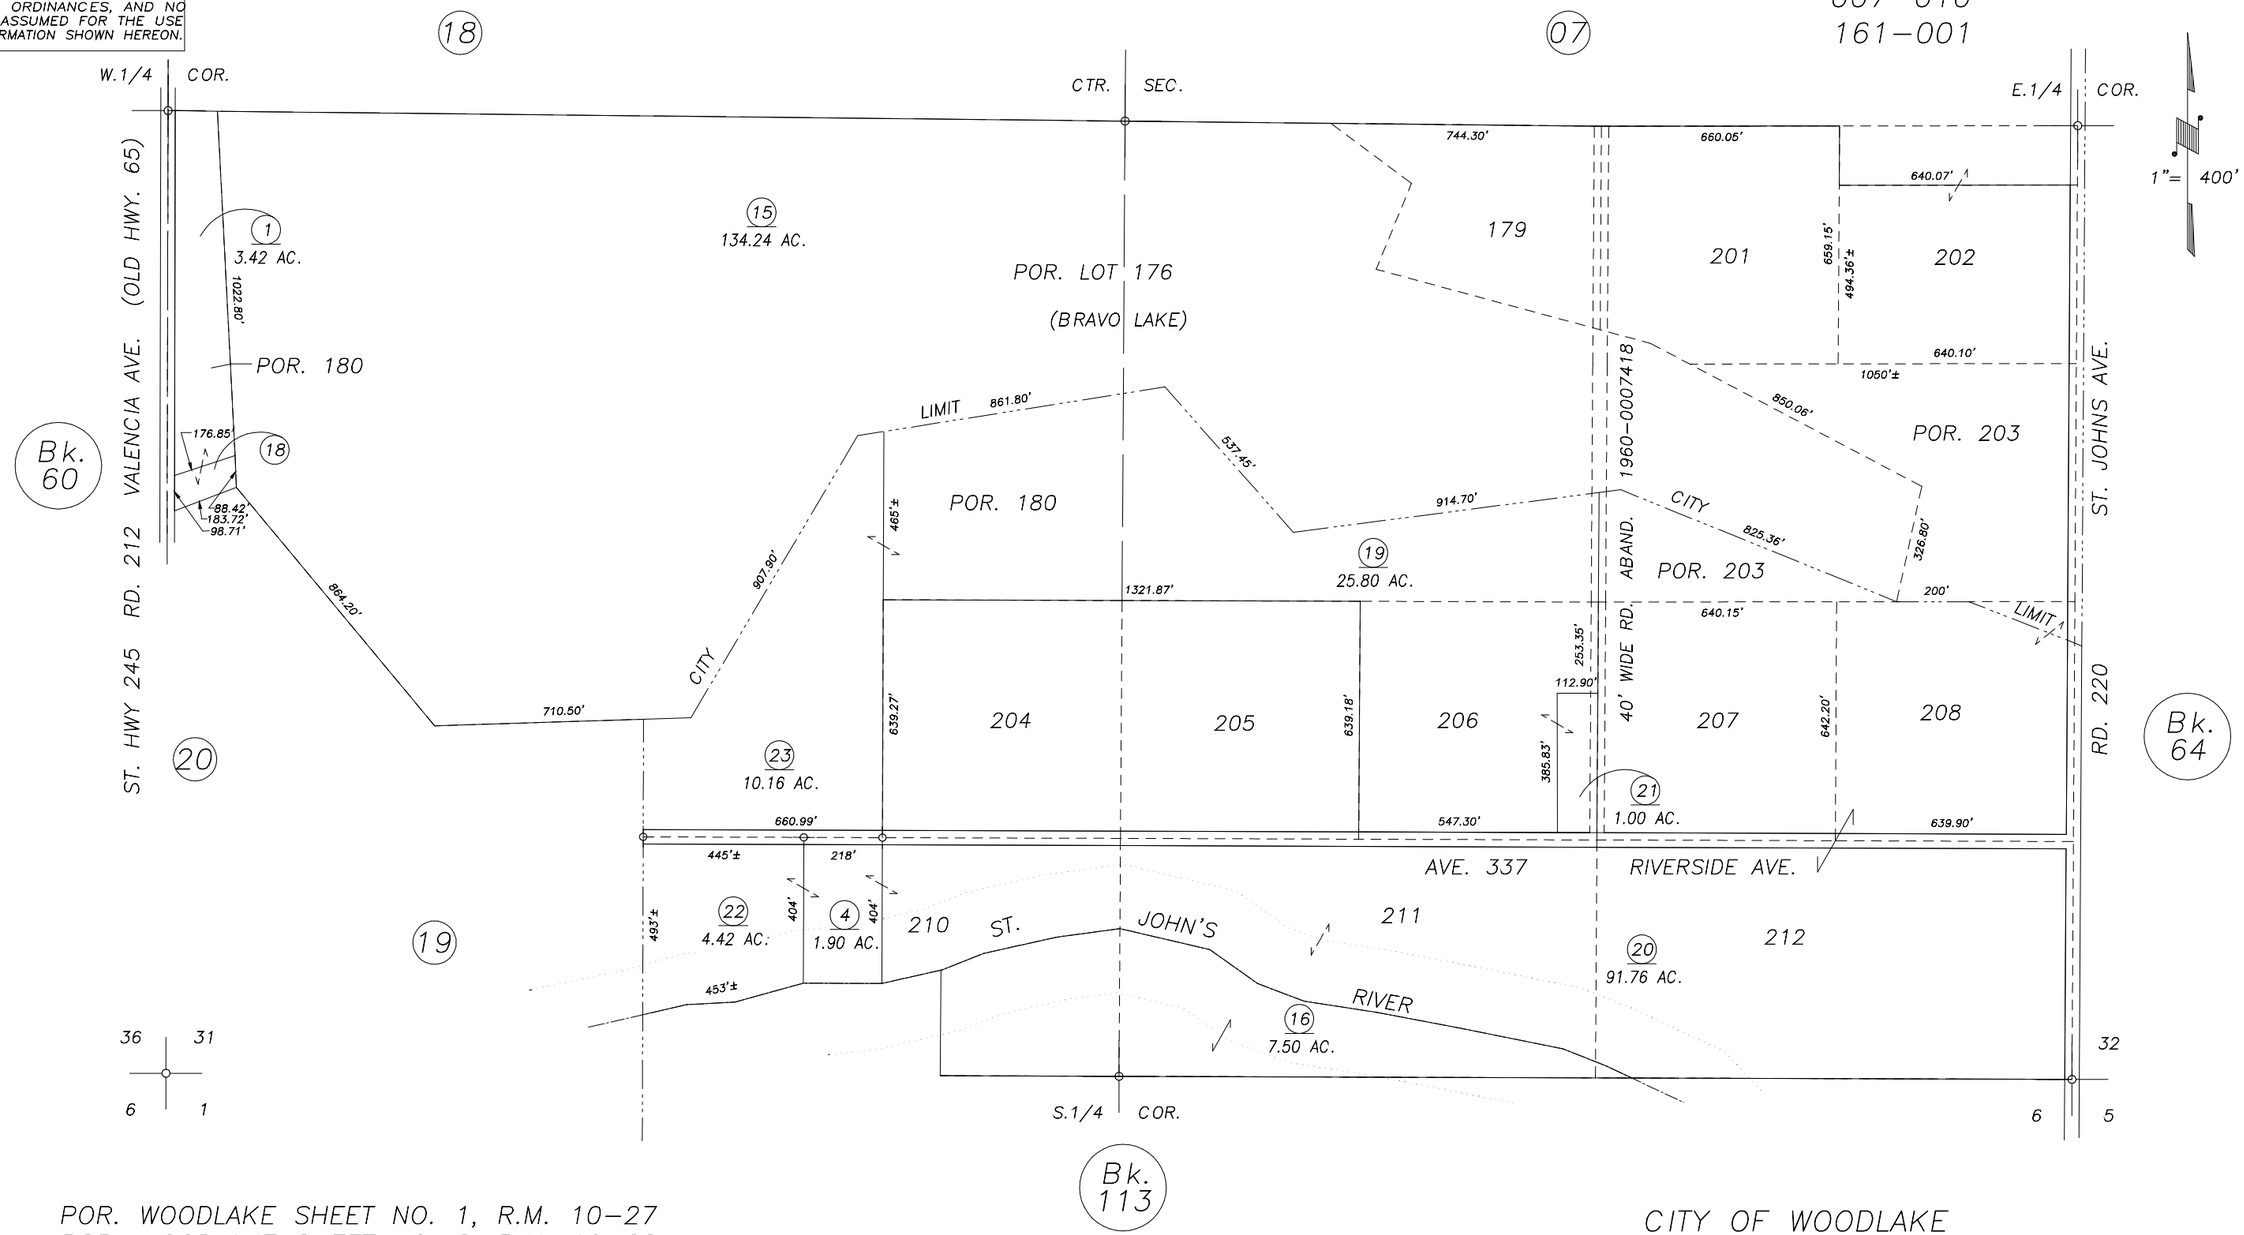

POR. WOODLAKE SHEET NO. 1, R.M. 10-27
POR. WOODLAKE SHEET NO. 2, R.M. 10-28

CITY OF WOODLAKE
ASSESSOR'S MAPS BK.061 , PG.21
COUNTY OF TULARE, CALIFORNIA, U.S.A.

NOTE: Assessor's Parcel Numbers Shown in Circles (1)
Assessor's Block Numbers Shown in Elipses (123)

REVISION	DATE	TECH
2005-0110774	12/31/2007	CBT