DISCLAIMER

THIS MAP WAS PREPARED FOR LOCAL PROPERTY ASSESSMENT PURPOSES ONLY. THE PARCELS SHOWN HEREON MAY NOT COMPLY WITH STATE AND LOCAL SUBDIVISION ORDINANCES. NO LIABILITY IS ASSUMED FOR THE USE OF THE INFORMATION HEREON.

REVISED: 06/06/2012
REASON: 2011-0015535
CAD TECH: LLB

S½ SEC. 32, T.17 S., R.27 E., M.D.B. & M.

TAX CODE AREA 161-011

064-06

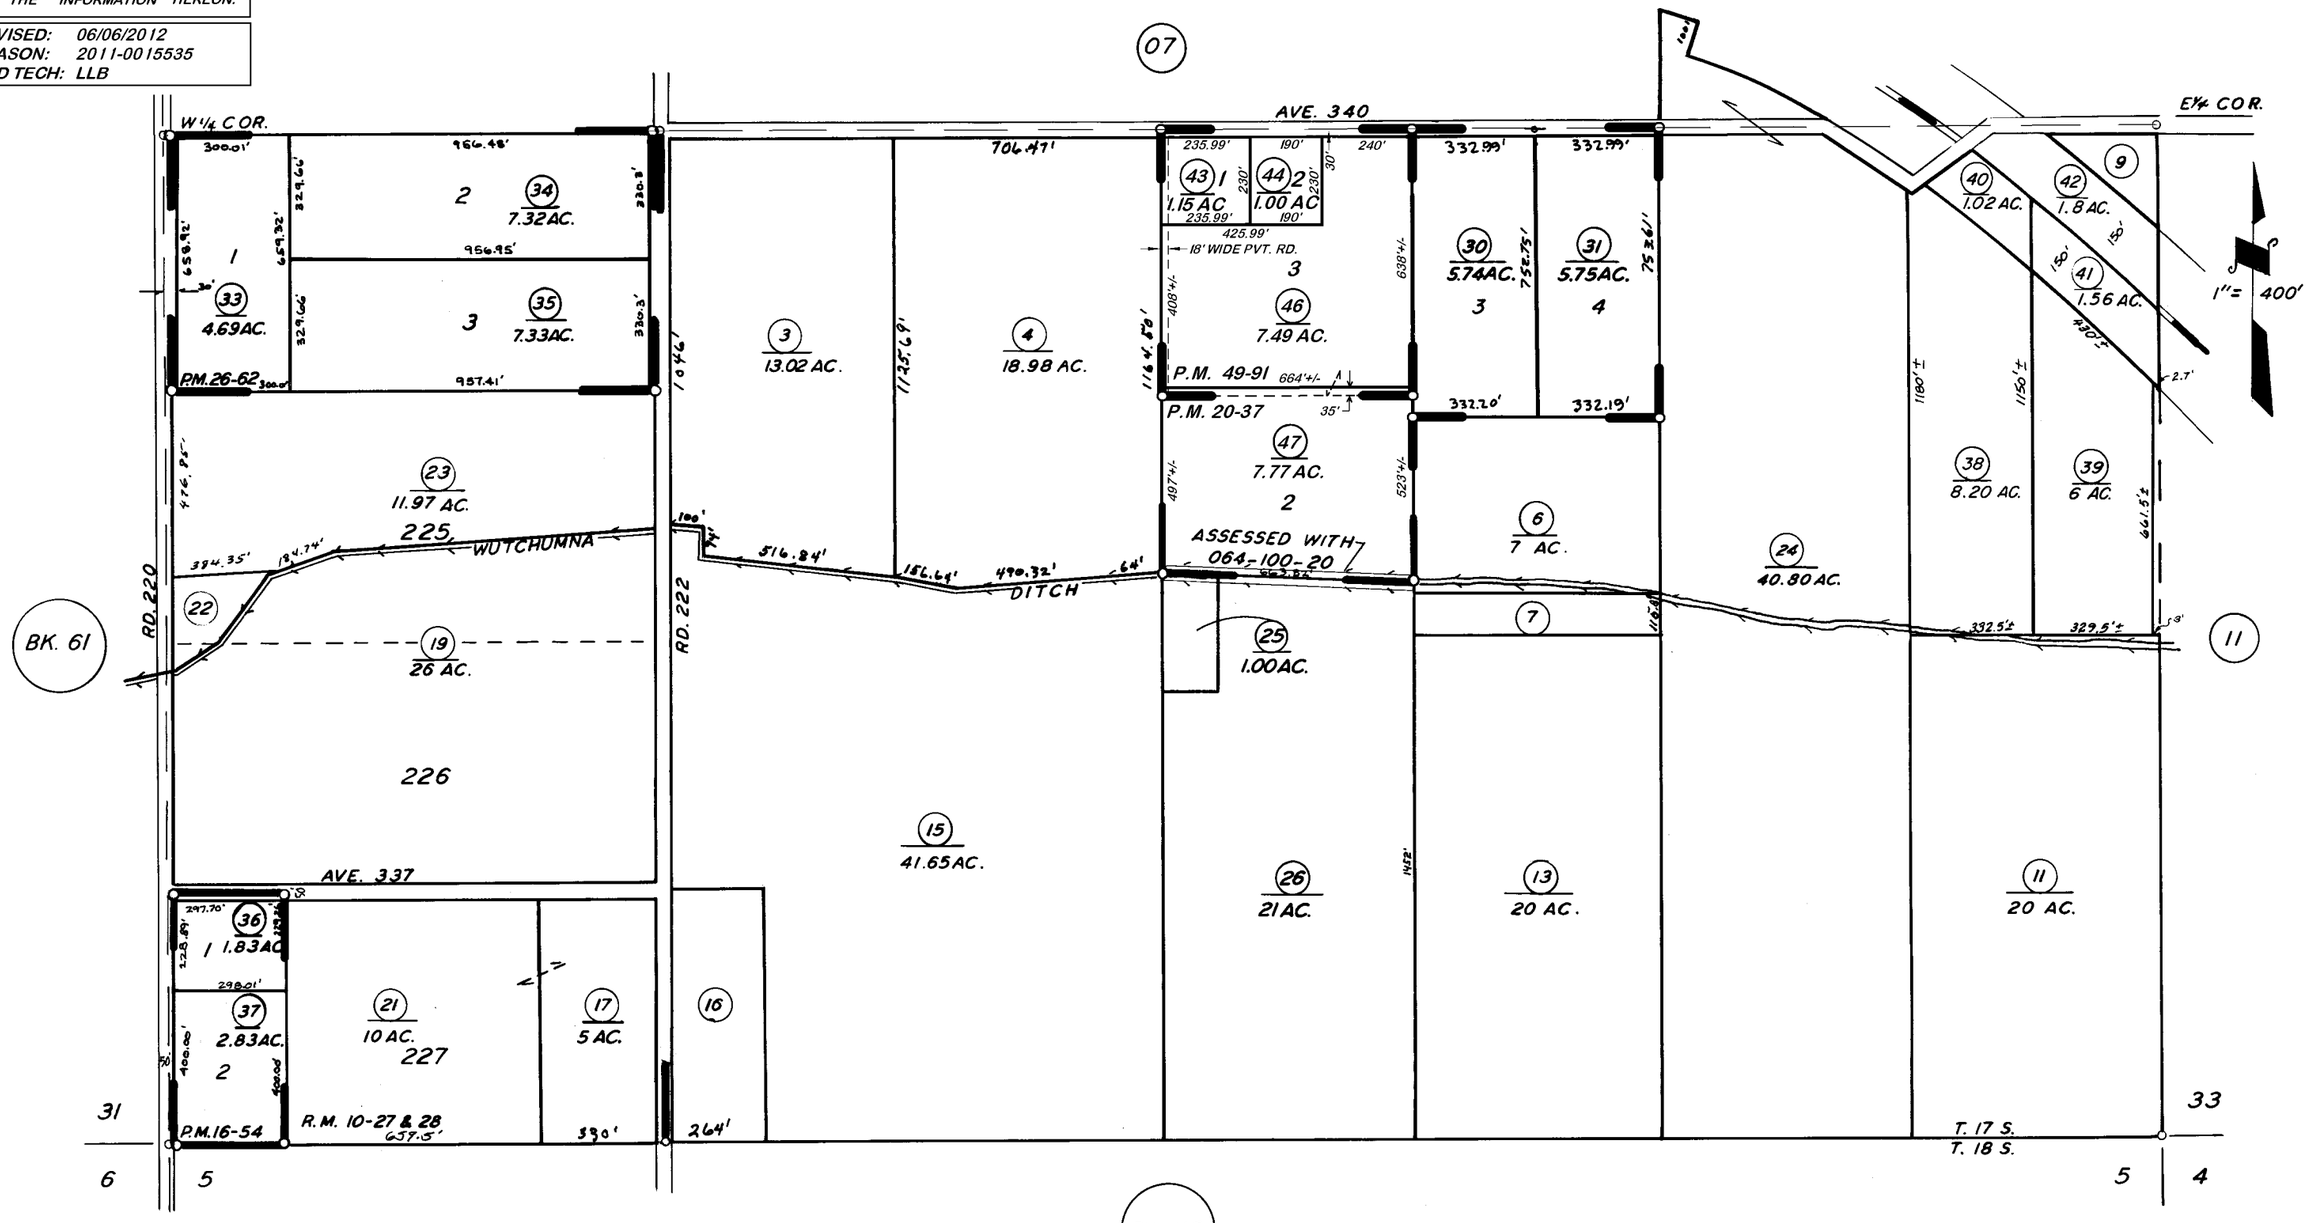

POR. WOODLAKE SHEET NO.2, R.M. 10-27 & 28
PARCEL MAP NO. 1553, P.M. 16-54
PARCEL MAP NO. 1936, P.M. 20-37
PARCEL MAP NO. 2561, P.M. 26-62
PARCEL MAP NO. 4886, P.M. 49-91

VICINITY OF WOODLAKE

ASSESSOR'S MAPS BK. 064, PG. 06
COUNTY OF TULARE, CALIF.

NOTE — ASSESSOR'S BLOCK NUMBERS SHOWN IN ELLIPSES
ASSESSOR'S PARCEL NUMBERS SHOWN IN CIRCLES