DISCLAIMER

THIS MAP WAS PREPARED FOR LOCAL PROPERTY ASSESSMENT PURPOSES ONLY AND THE PARCELS SHOWN HEREON MAY NOT COMPLY WITH STATE AND LOCAL SUBDIVISION ORDINANCES, AND NO LIABILITY IS ASSUMED FOR THE USE OF THE INFORMATION SHOWN HEREON.

N1/2 SEC. 34, T.17 S., R.27 E., M.D.B.& M.

Tax Area Code 064–09
161–011

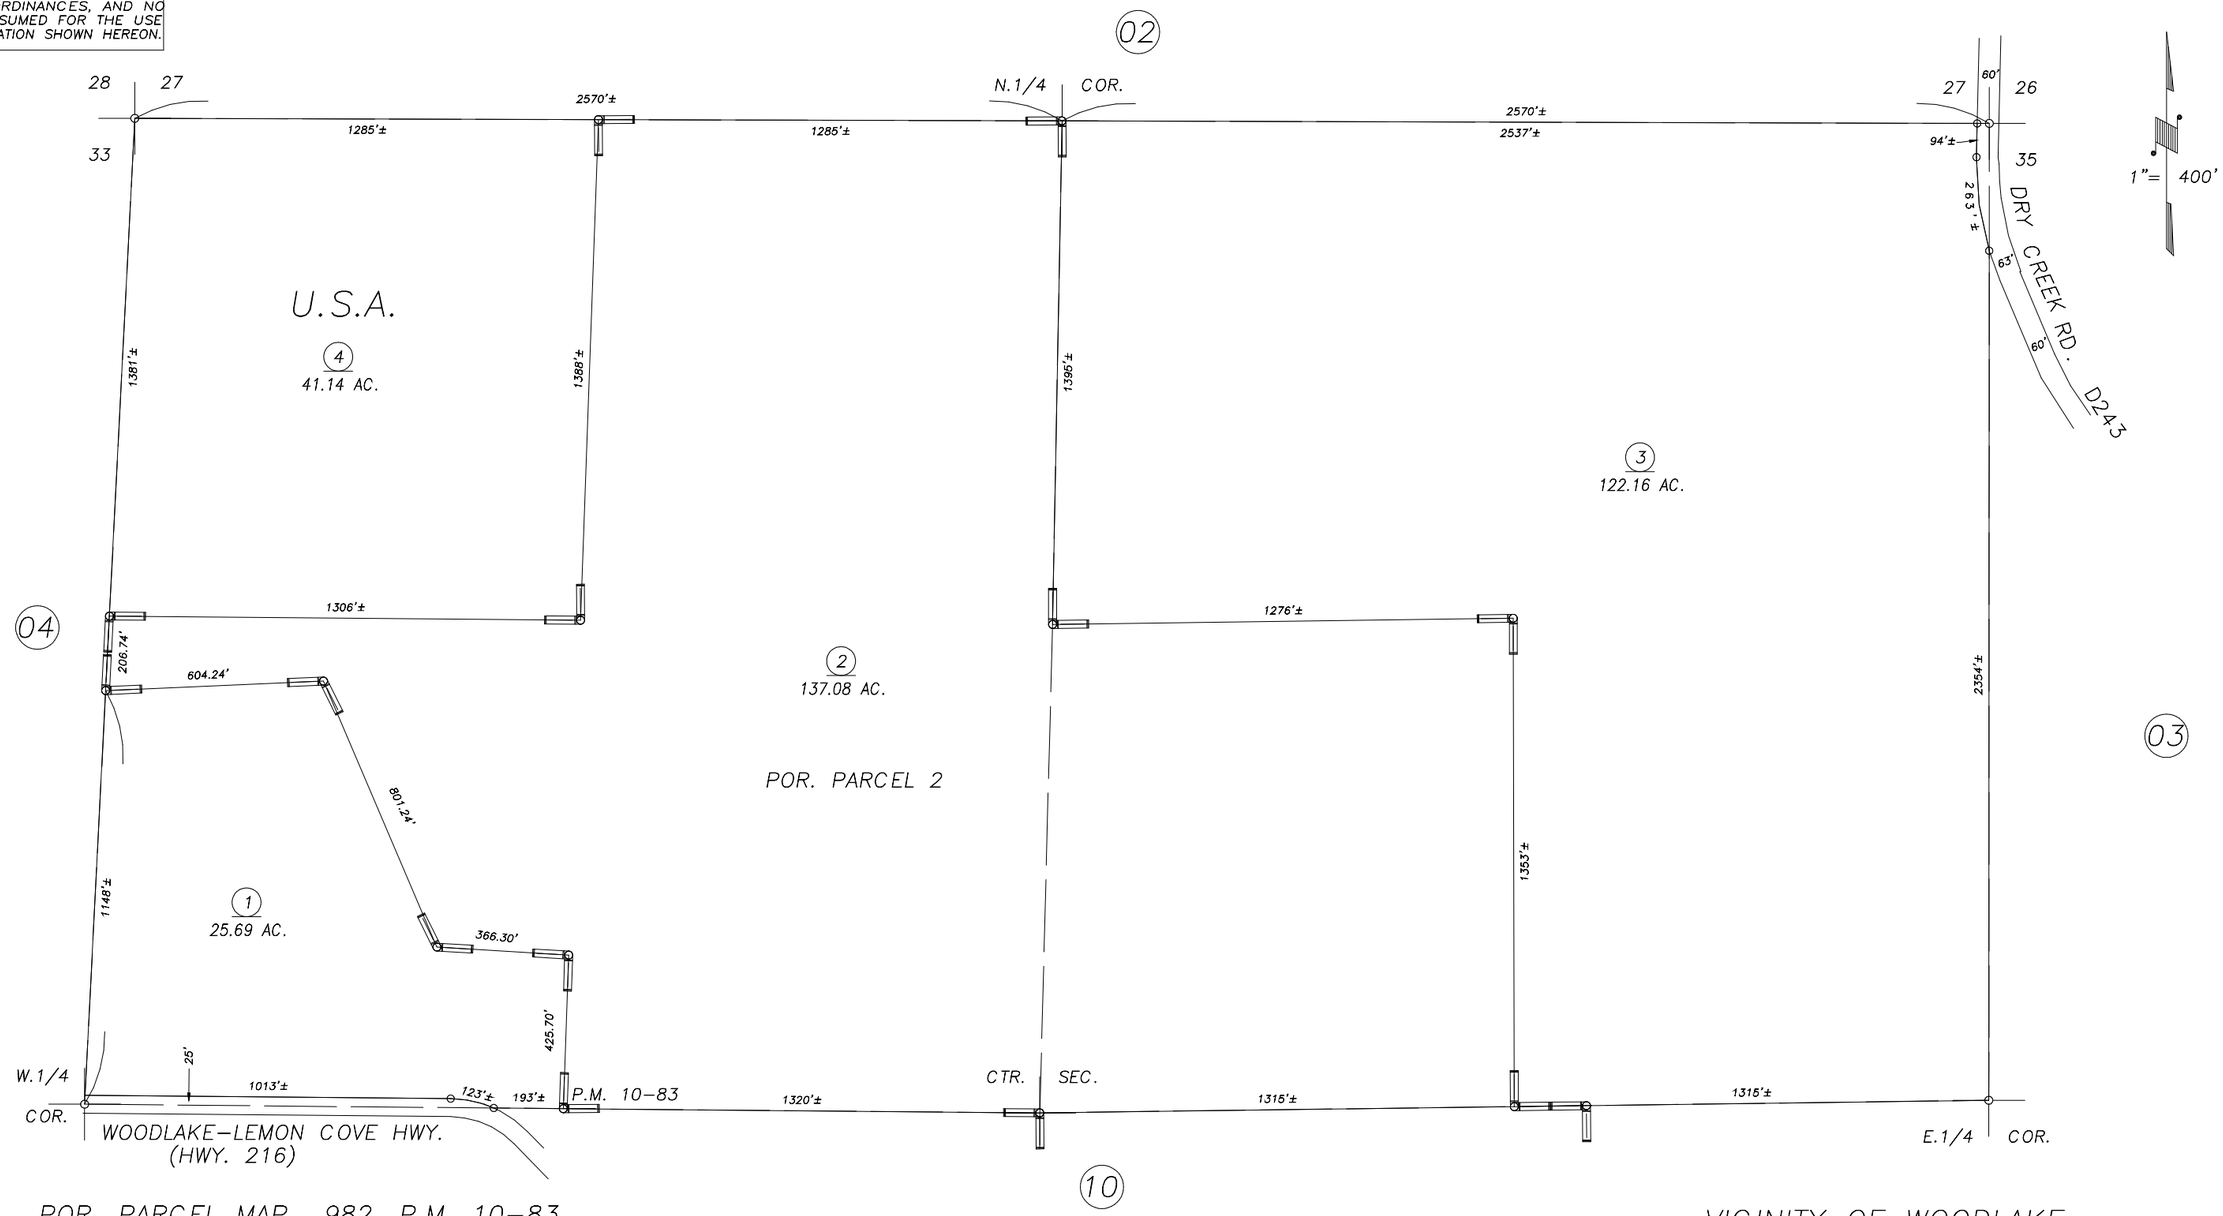

POR. PARCEL MAP 982, P.M. 10–83

VICINITY OF WOODLAKE
ASSESSOR'S MAPS BK. 064 , PG. 09 .
COUNTY OF TULARE, CALIF.

NOTE: Assessor's Block Numbers Shown in Ellipses
Assessor's Parcel Numbers Shown in Circles

01/02

REVISION	DATE	TECH
2000–0048306	12/17/2001	RJL