NLY. POR. OF SW 1/4 SEC. 2, T.17S., R.28E., M. D. B. & M.

TAX CODE AREA **67-03**

146-009

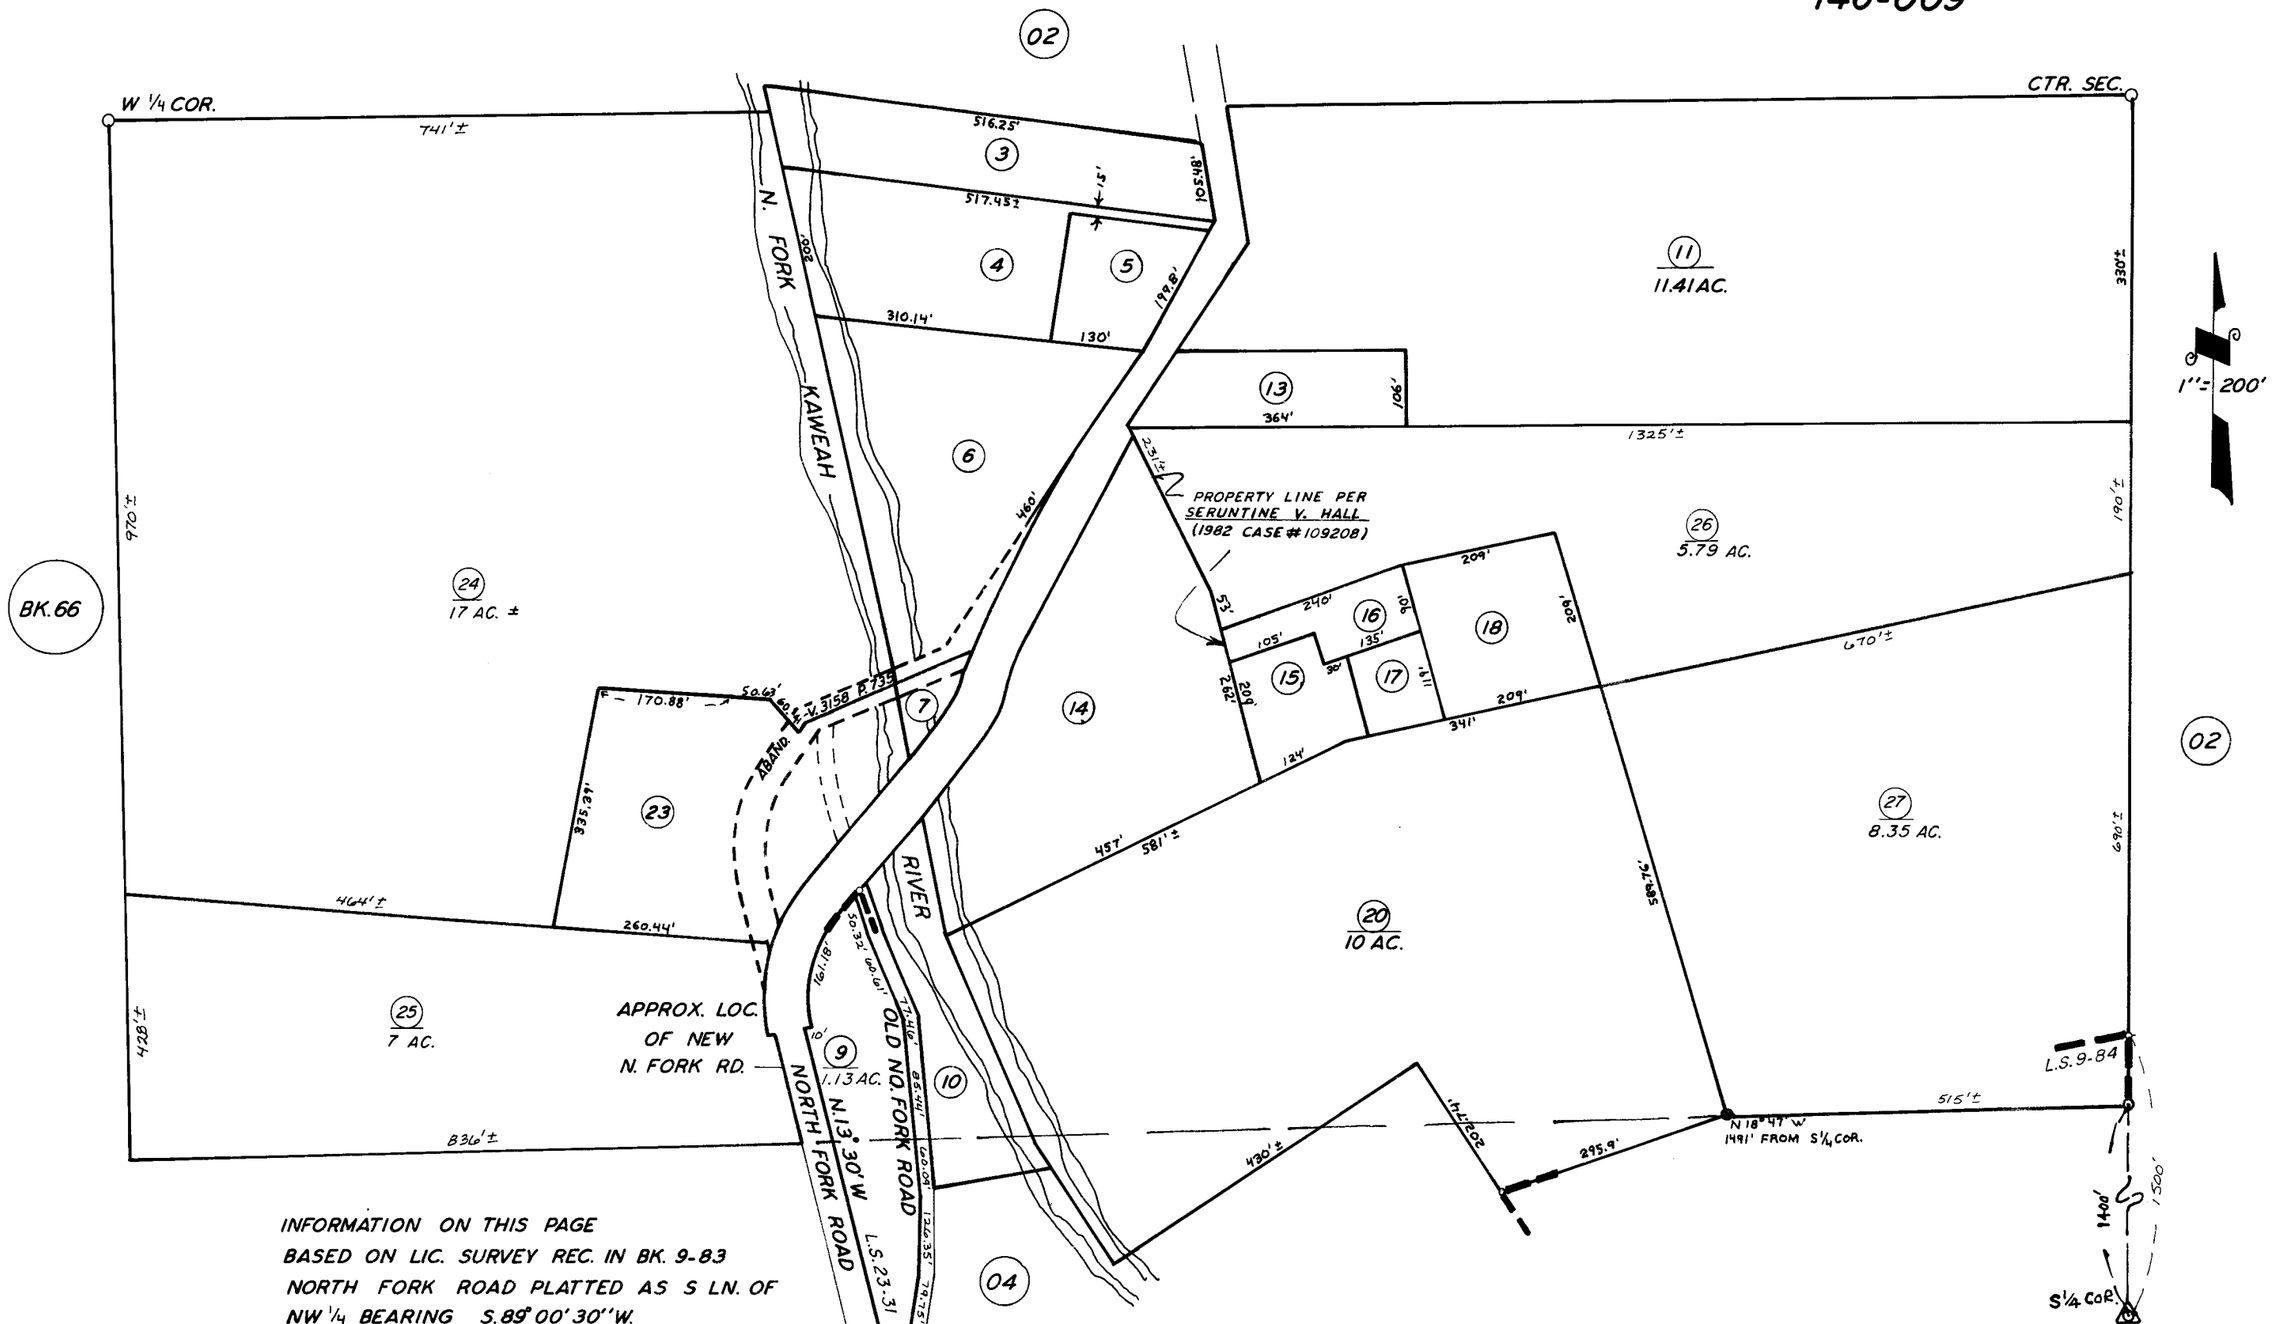

INFORMATION ON THIS PAGE
BASED ON LIC. SURVEY REC. IN BK. 9-83
NORTH FORK ROAD PLATTED AS S LN. OF
NW 1/4 BEARING S.89°00'30"W.

RECORD OF SURVEY L.S. 9-84
RECORD OF SURVEY L.S. 23-31

ASSESSOR'S MAPS BK. 67, PG. 03.
COUNTY OF TULARE, CALIF.

NOTE—ASSESSOR'S BLOCK NUMBERS SHOWN IN ELIPSES
ASSESSOR'S PARCEL NUMBERS SHOWN IN CIRCLES