S1/2 OF SW1/4 SEC.2, T.17S., R.28E., M.D.B.&M.

Tax Area Codes 067–04
146–009

DISCLAIMER

THIS MAP WAS PREPARED FOR LOCAL PROPERTY ASSESSMENT PURPOSES ONLY AND THE PARCELS SHOWN HEREON MAY NOT COMPLY WITH STATE AND LOCAL SUBDIVISION ORDINANCES, AND NO LIABILITY IS ASSUMED FOR THE USE OF THE INFORMATION SHOWN HEREON.

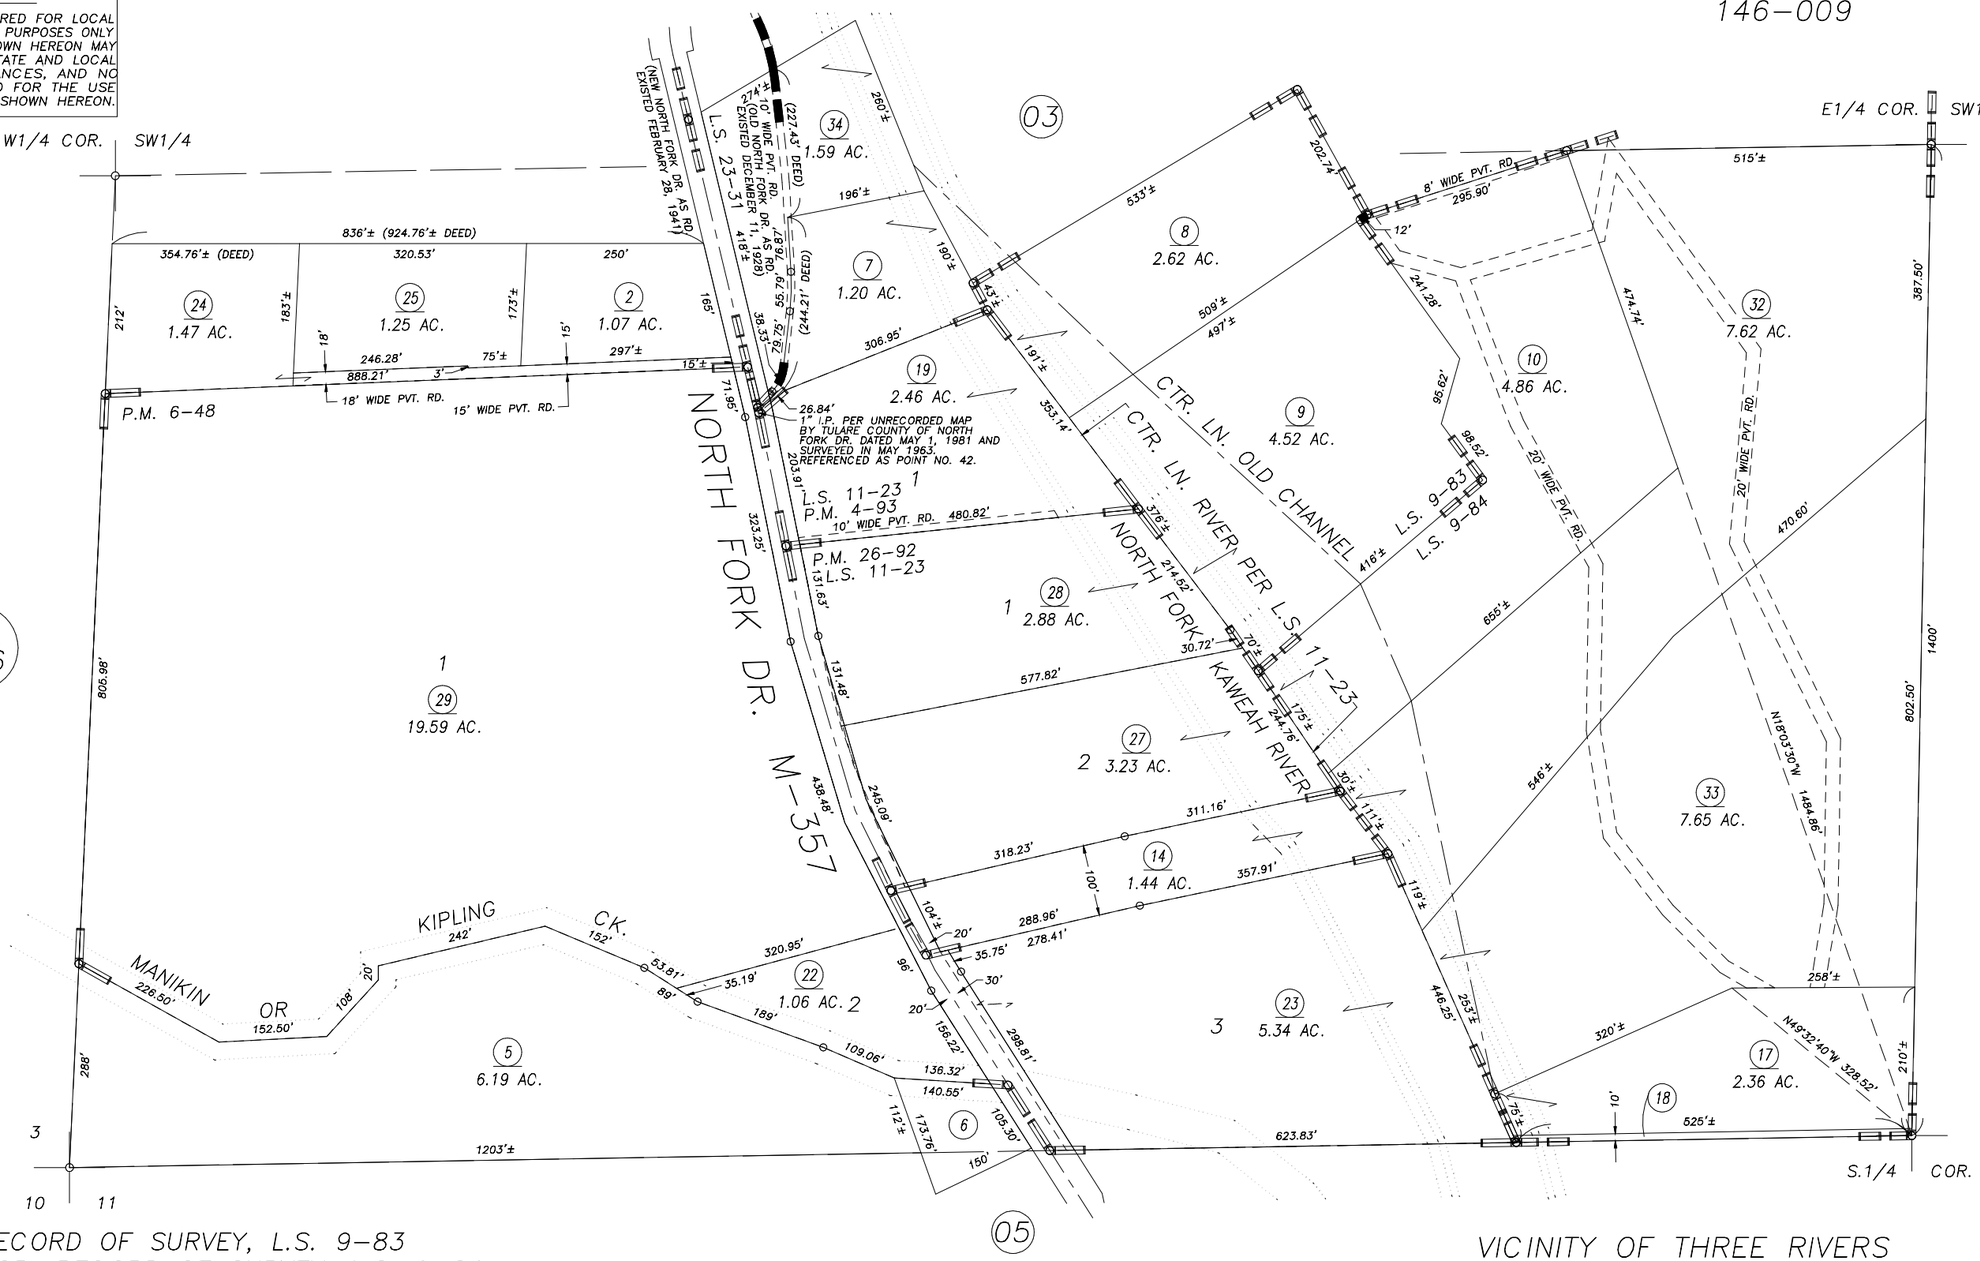

RECORD OF SURVEY, L.S. 9–83
POR. RECORD OF SURVEY, L.S. 9–84
RECORD OF SURVEY, L.S. 11–23
PARCEL MAP NO. 393, P.M. 4–93
PARCEL MAP NO. 548, P.M. 6–48
PARCEL MAP NO. 2591, P.M. 26–92
POR. RECORD OF SURVEY, L.S. 23–31

VICINITY OF THREE RIVERS
ASSESSOR'S MAPS BK.067 , PG.04
COUNTY OF TULARE, CALIFORNIA, U.S.A.

NOTE: Assessor's Parcel Numbers Shown in Circles (1)
Assessor's Block Numbers Shown in Elipses (123)

REVISION	DATE	TECH
2003–0124564	07/12/2006	PHN