DISCLAIMER

THIS MAP WAS PREPARED FOR LOCAL PROPERTY ASSESSMENT PURPOSES ONLY. THE PARCELS SHOWN HEREON MAY NOT COMPLY WITH STATE AND LOCAL SUBDIVISION ORDINANCES. NO LIABILITY IS ASSUMED FOR THE USE OF THE INFORMATION HEREON.

REVISED: 10/02/2007
REASON: 2005-0049984
CAD TECH: ASG

POR. SW1/4 & POR. S1/2 OF NW1/4 SEC. 11, T.17S., R.28E., M.D.B. & M.

TAX CODE AREA **067-06**

146-009

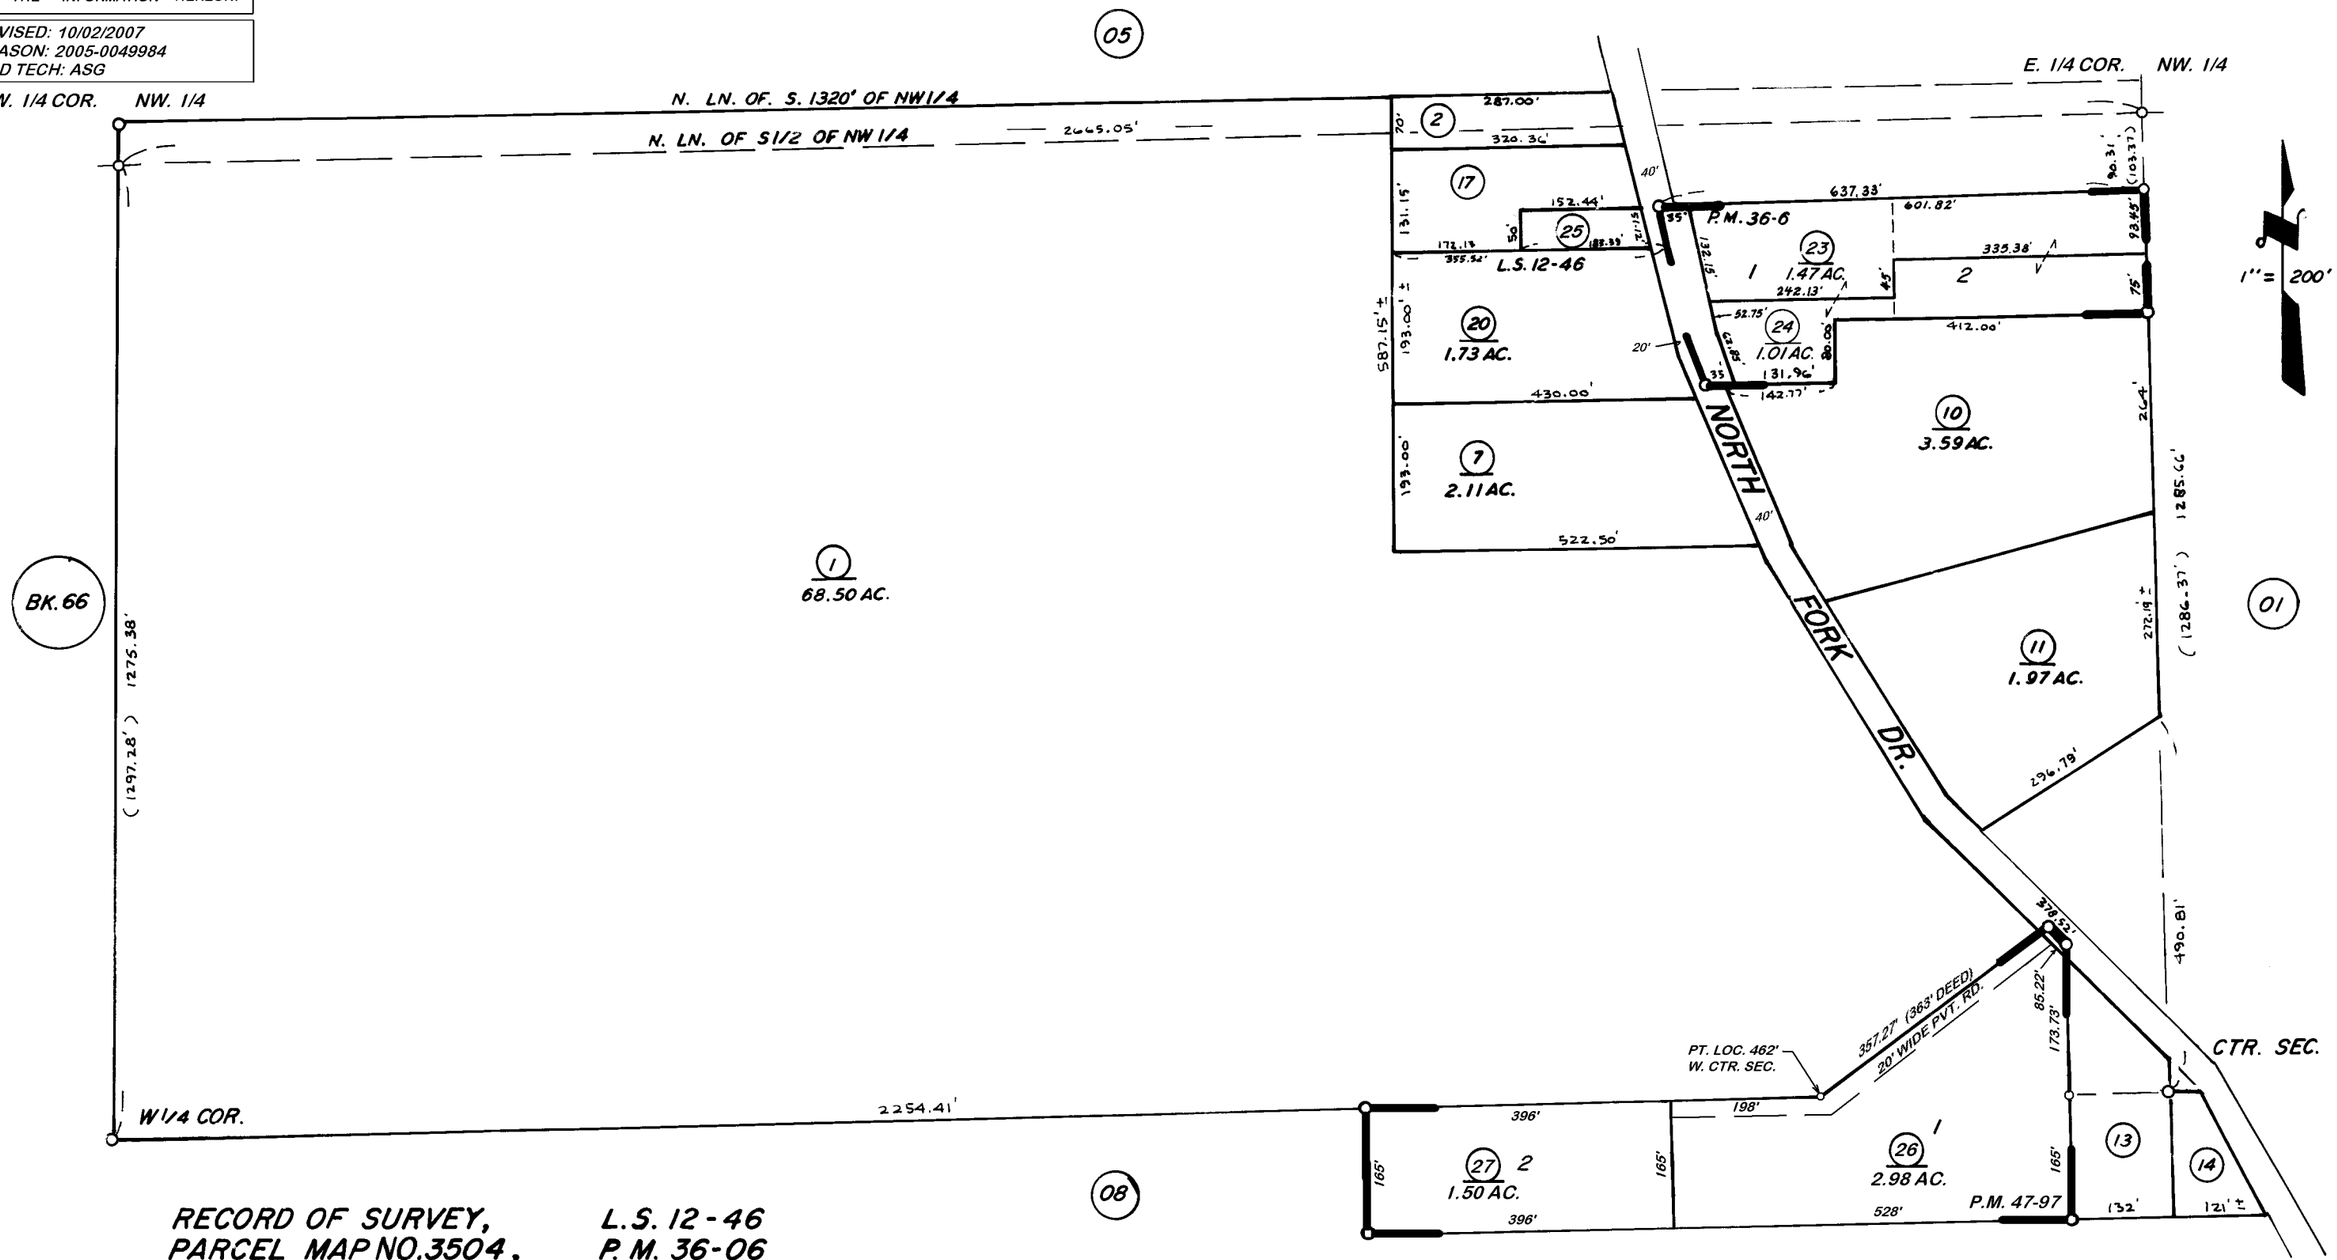

RECORD OF SURVEY, L.S. 12-46
PARCEL MAP NO.3504, P.M. 36-06
PARCEL MAP NO. 4692, P.M. 47-97

VICINITY OF KAWEAH
ASSESSOR'S MAPS BK. 067, PG. 06
COUNTY OF TULARE, CALIF.

NOTE—ASSESSOR'S BLOCK NUMBERS SHOWN IN ELLIPSES
ASSESSOR'S PARCEL NUMBERS SHOWN IN CIRCLES