POR. SEC. 13, T.17S., R.28E., M.D.B.&M.

TAX CODE AREA 67-16
146-009

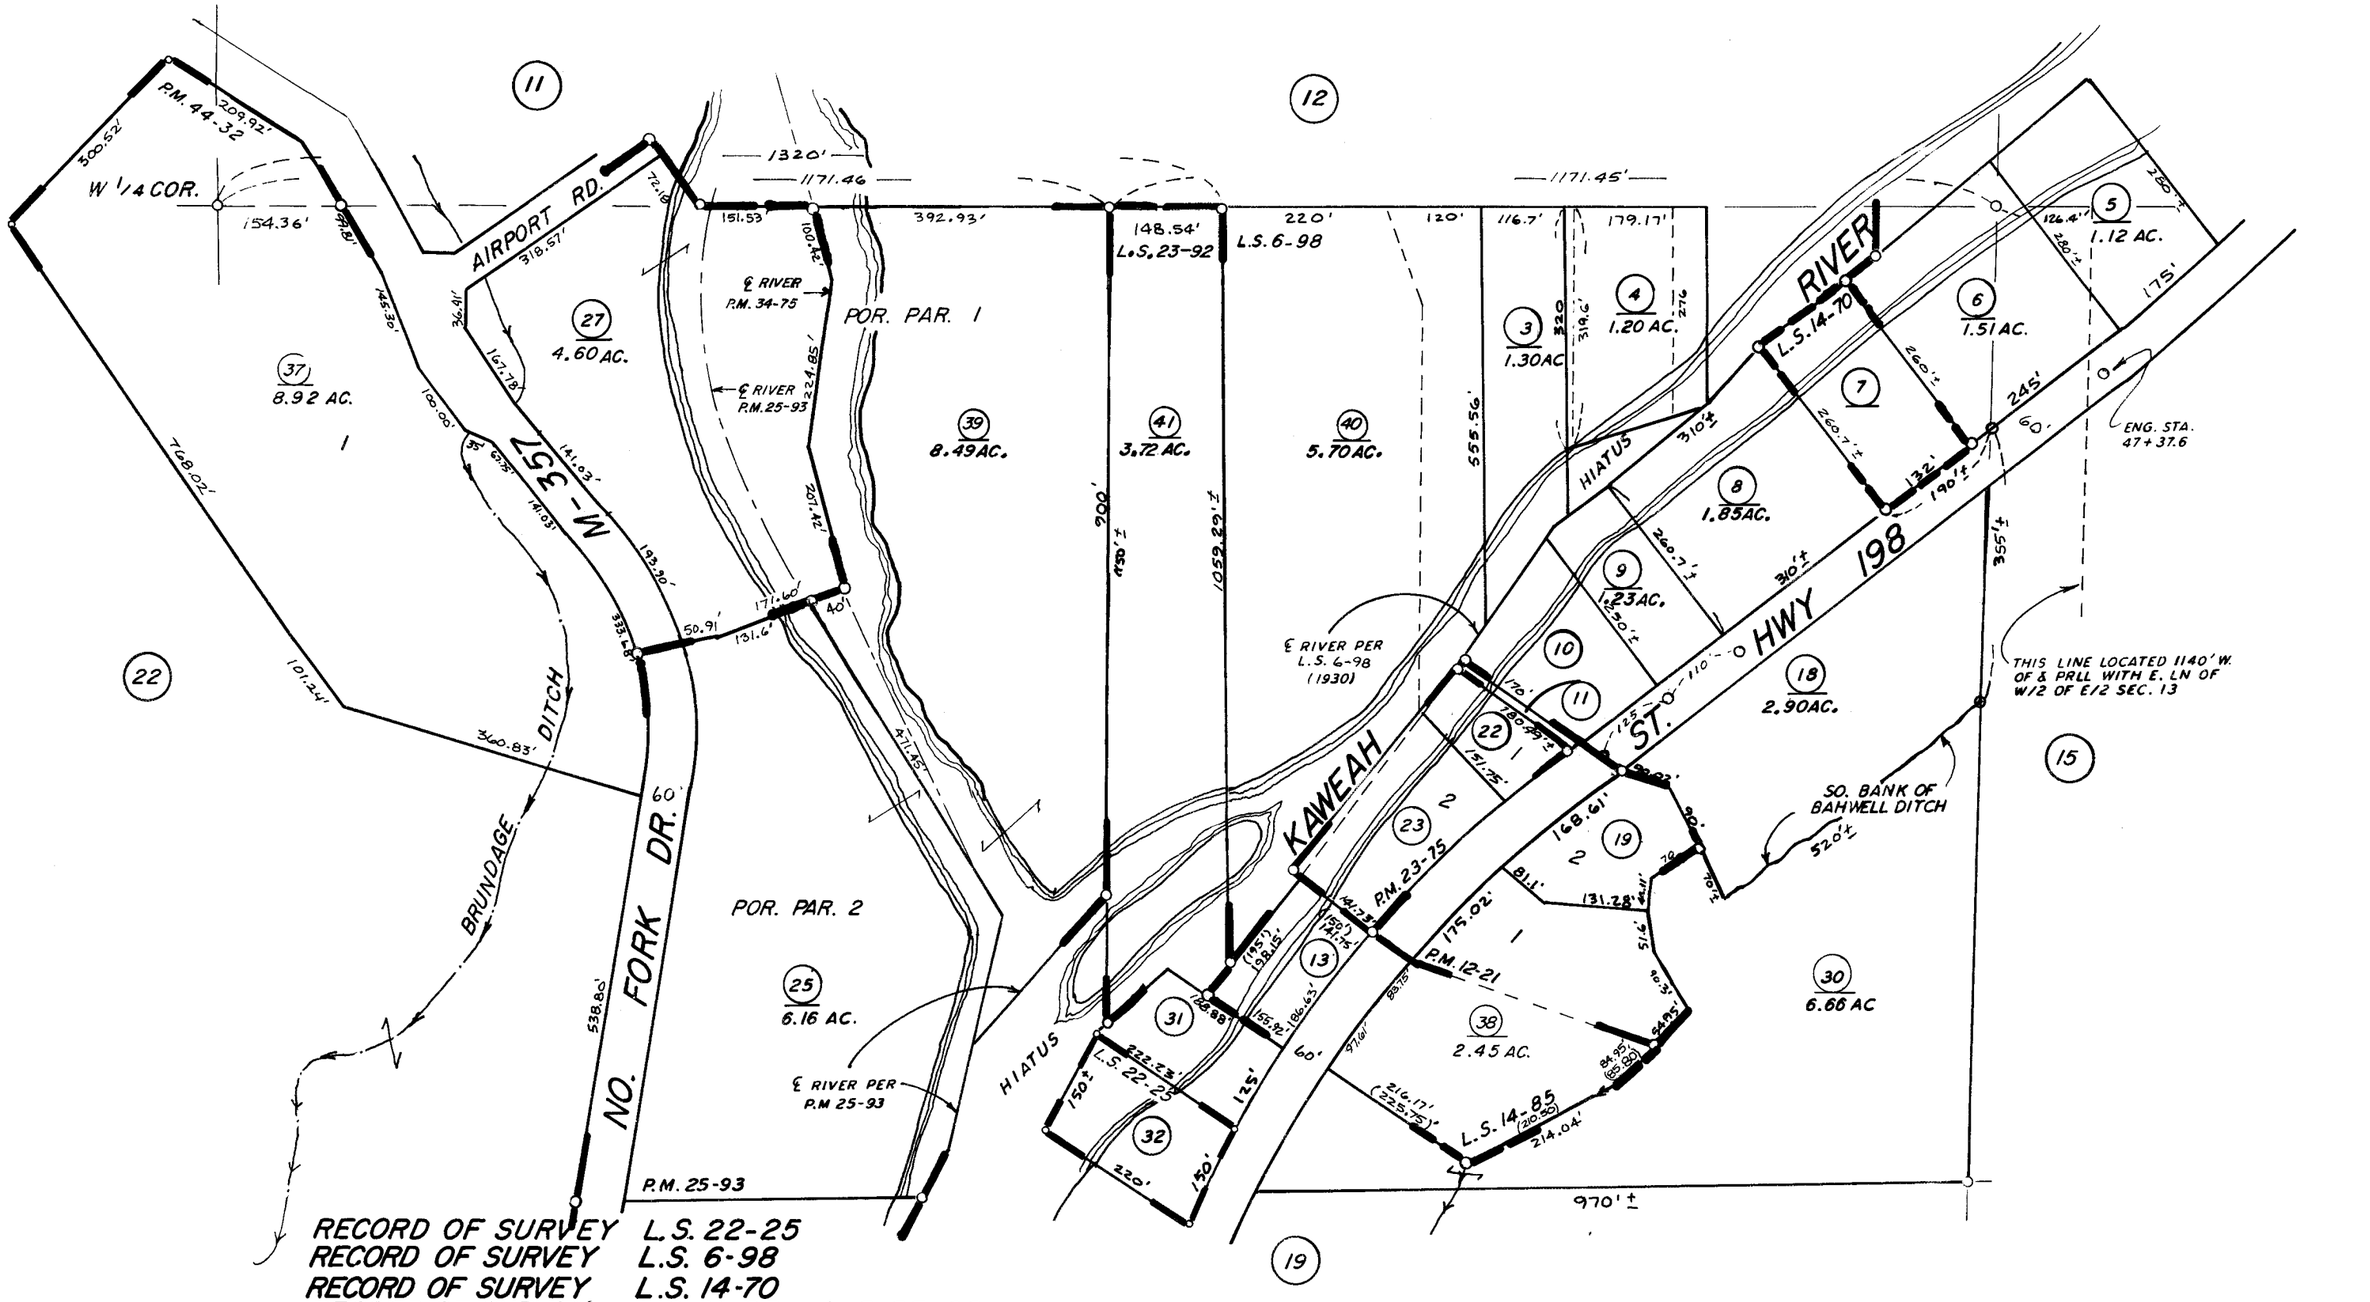

RECORD OF SURVEY L.S. 22-25
RECORD OF SURVEY L.S. 6-98
RECORD OF SURVEY L.S. 14-70
RECORD OF SURVEY L.S. 14-85, L.S. 23-92
PARCEL MAP 2274 P.M. 23-75
PARCEL MAP 1120 P.M. 12-21
POR. PARCEL MAP 2492 P.M. 25-93
POR. PARCEL MAP 3373 P.M. 34-75
POR. PARCEL MAP 4328 P.M. 44-32

ASSESSOR'S MAPS BK. 67 PG. 16
COUNTY OF TULARE, CALIF.

NOTE—ASSESSOR'S BLOCK NUMBERS SHOWN IN ELLIPSES
ASSESSOR'S PARCEL NUMBERS SHOWN IN CIRCLES